




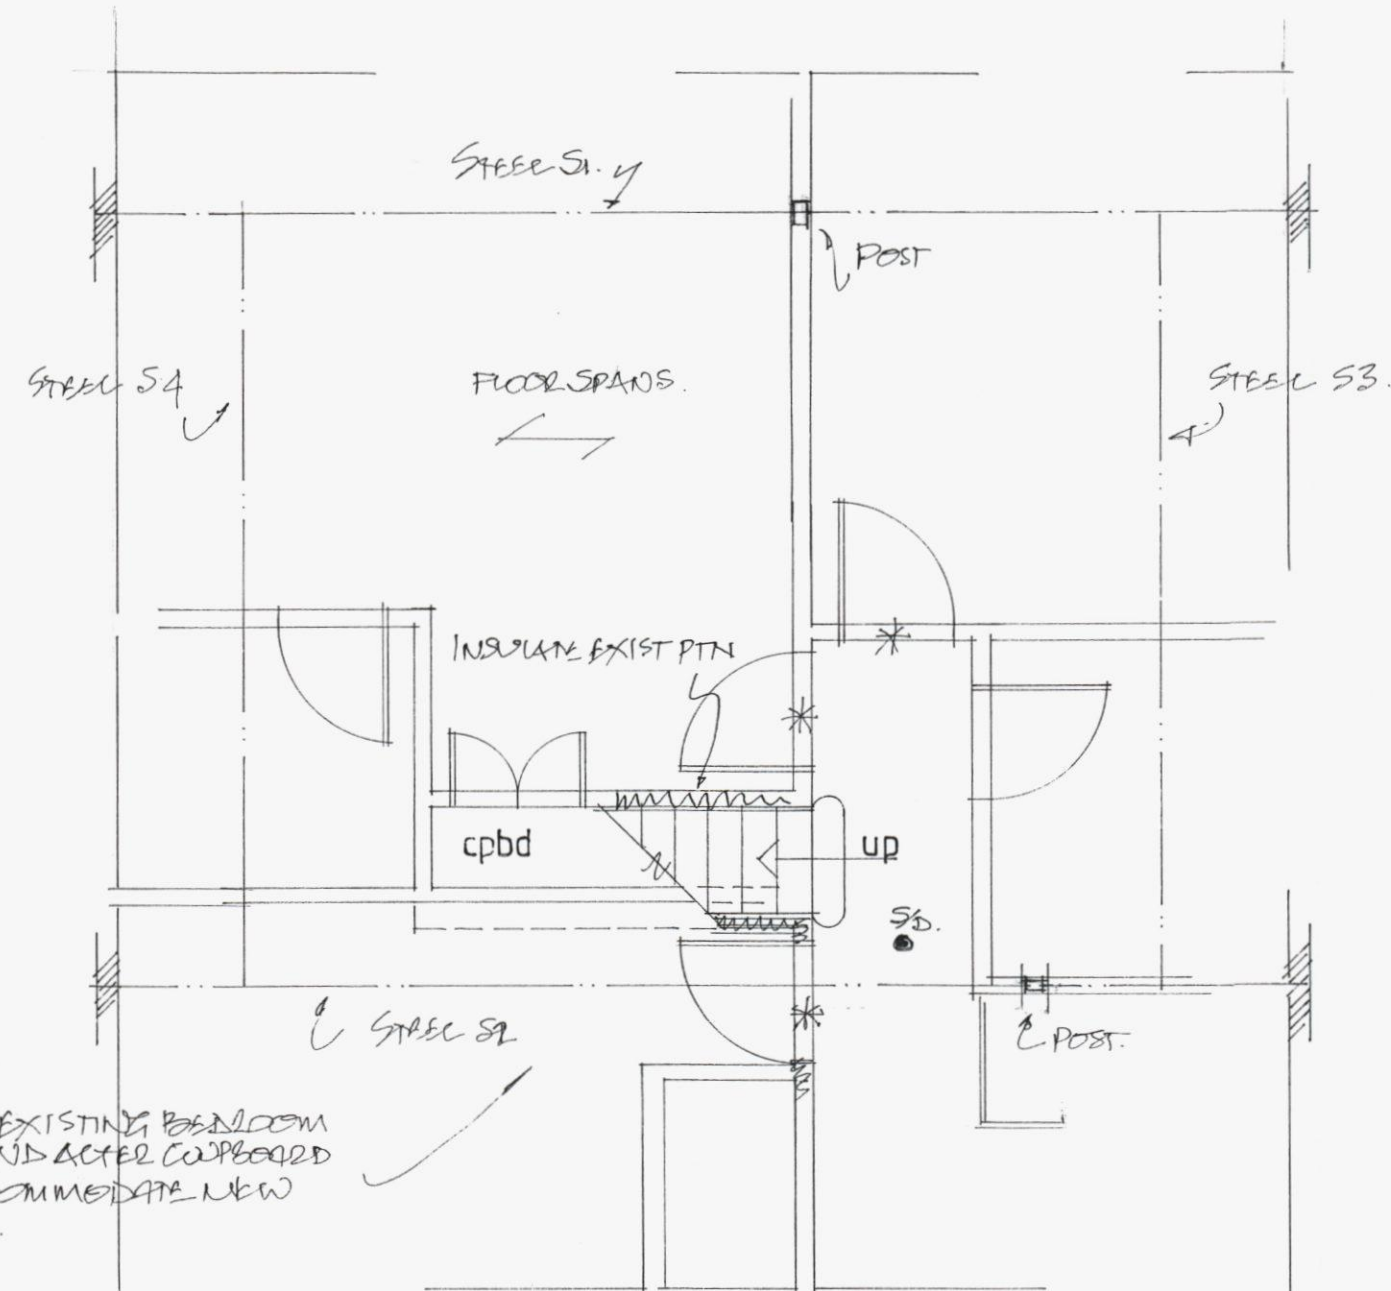


part proposed first floor (WITH SEC FLOOR STEELS SHOWN)

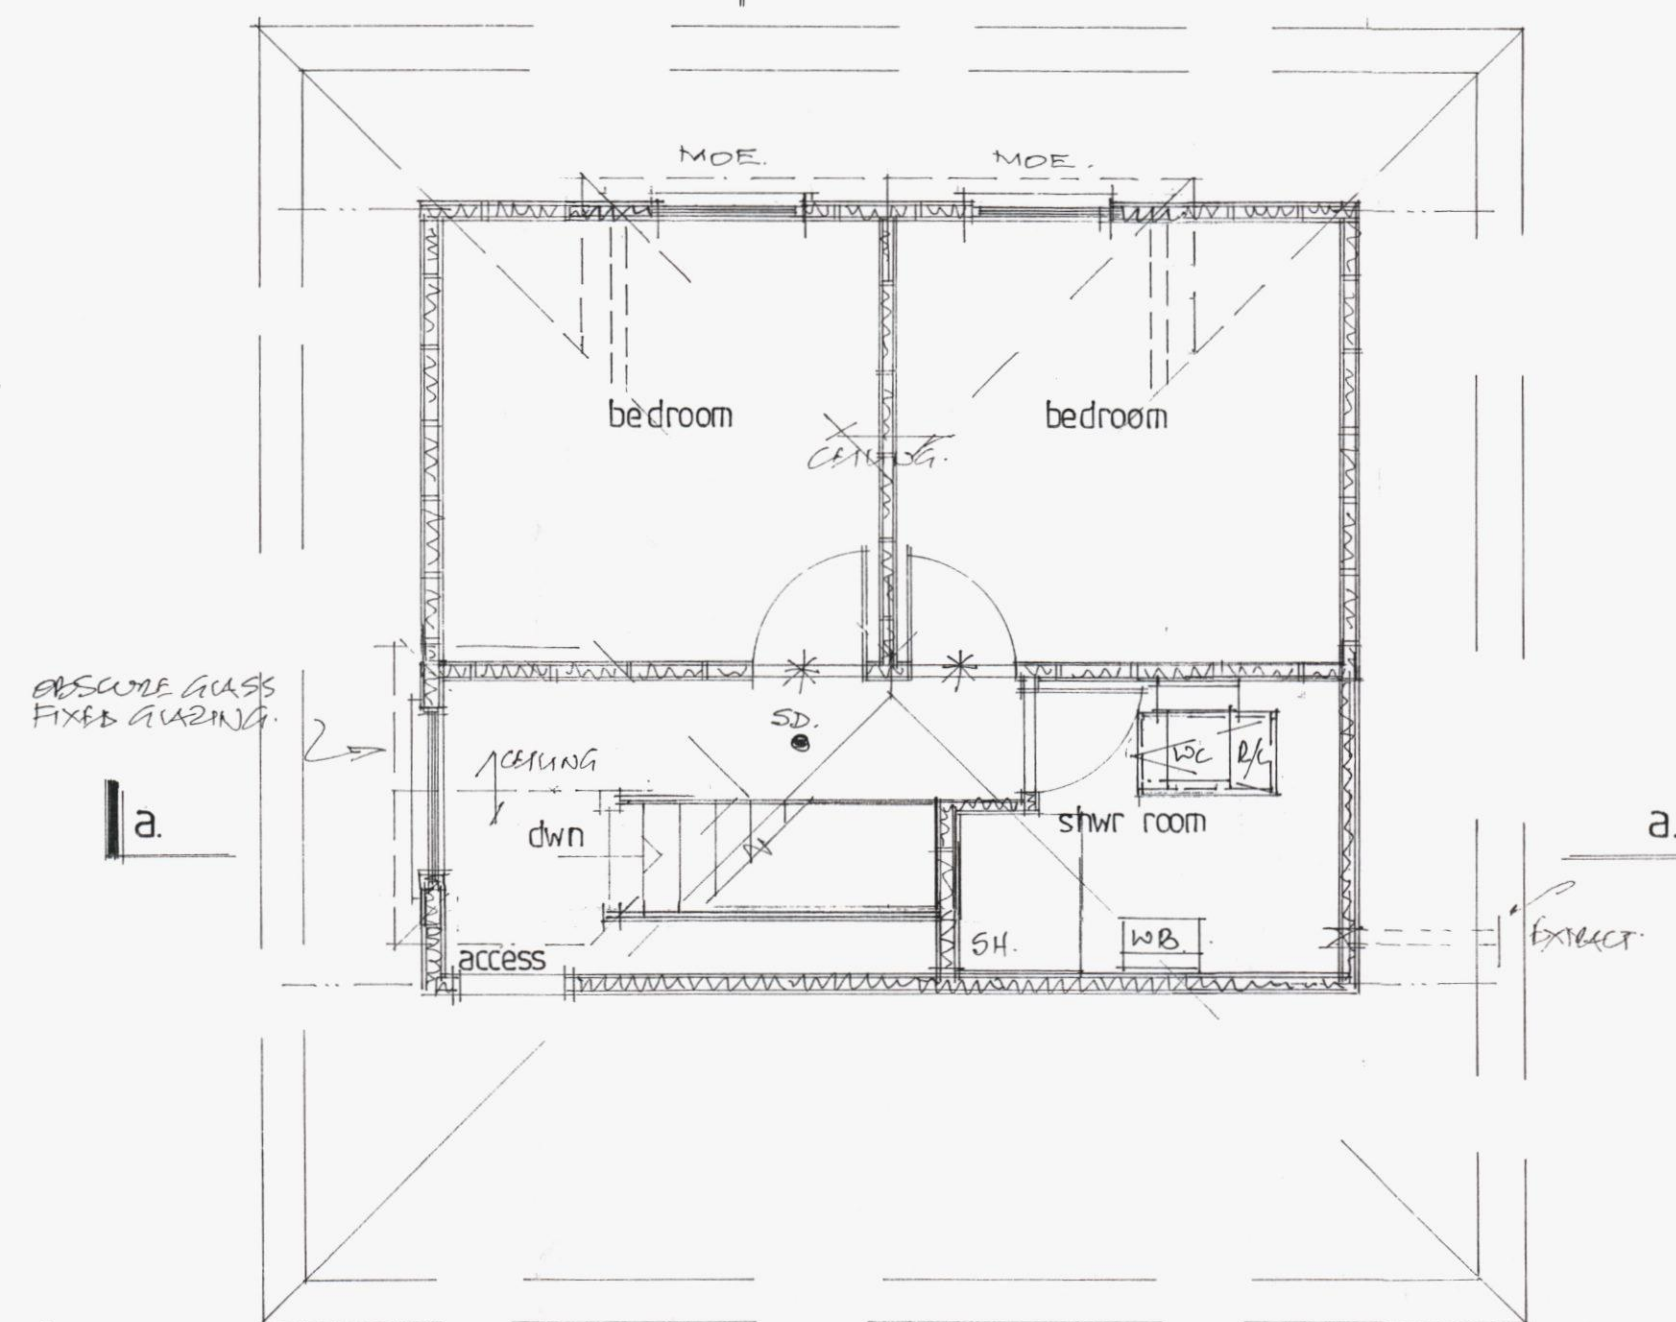

proposed roofspace

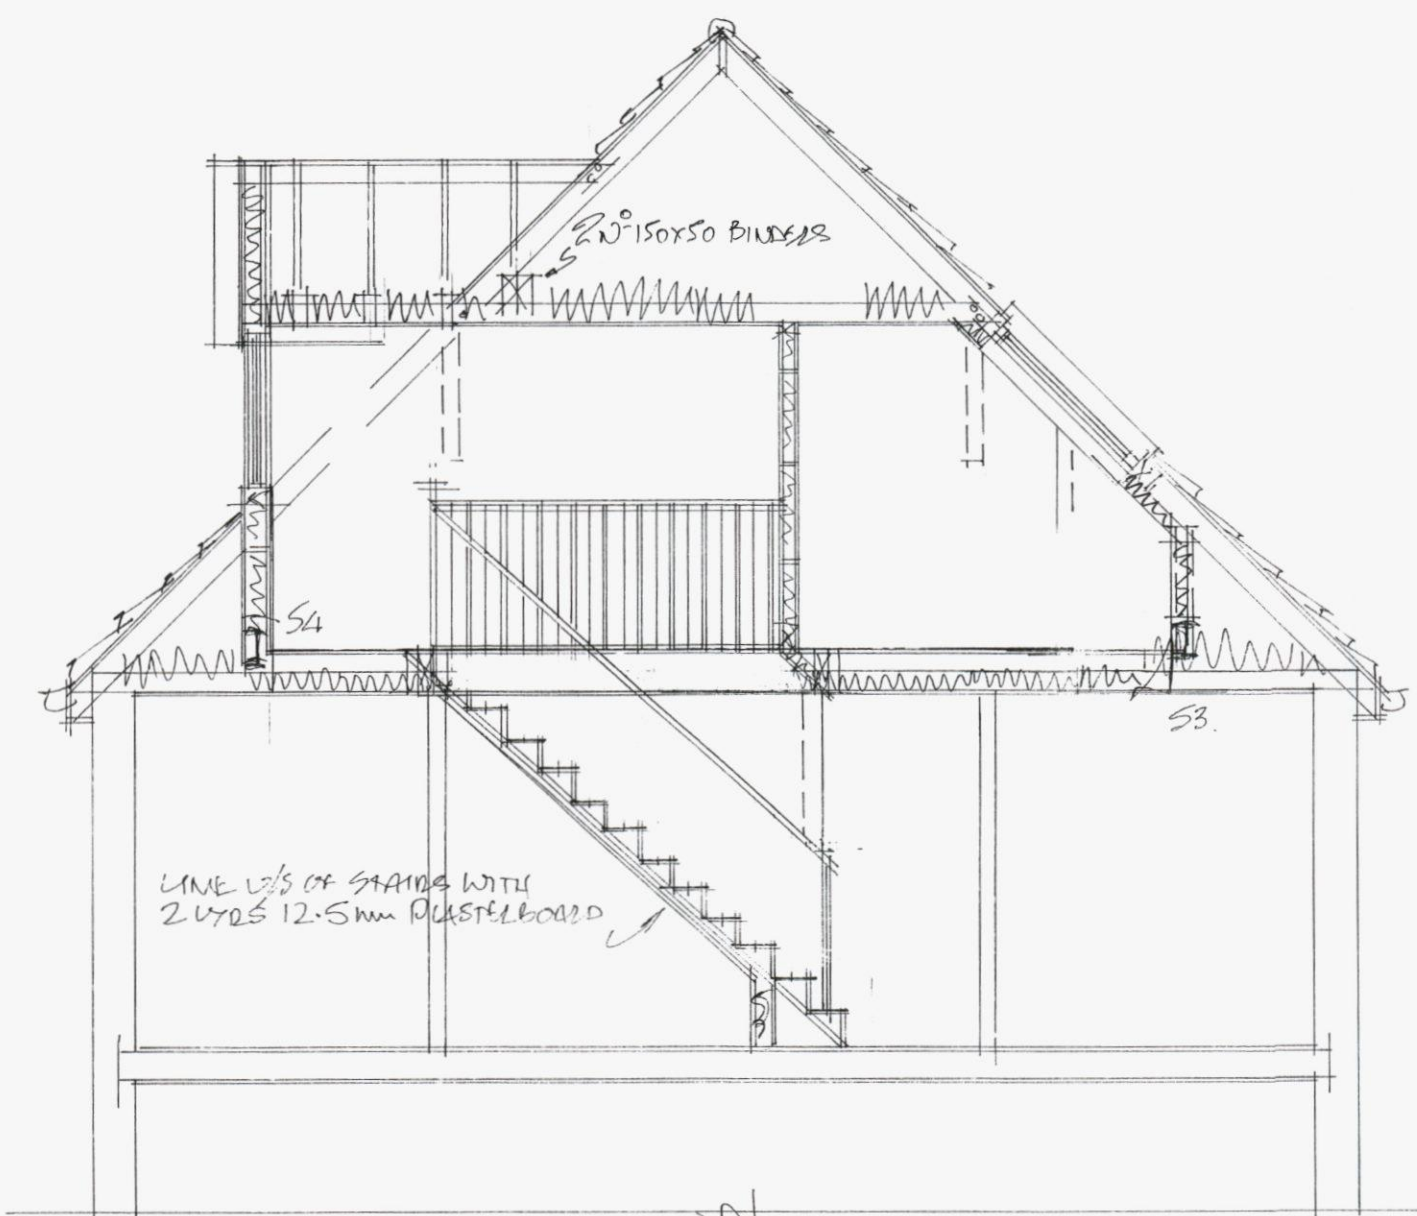

section a.a

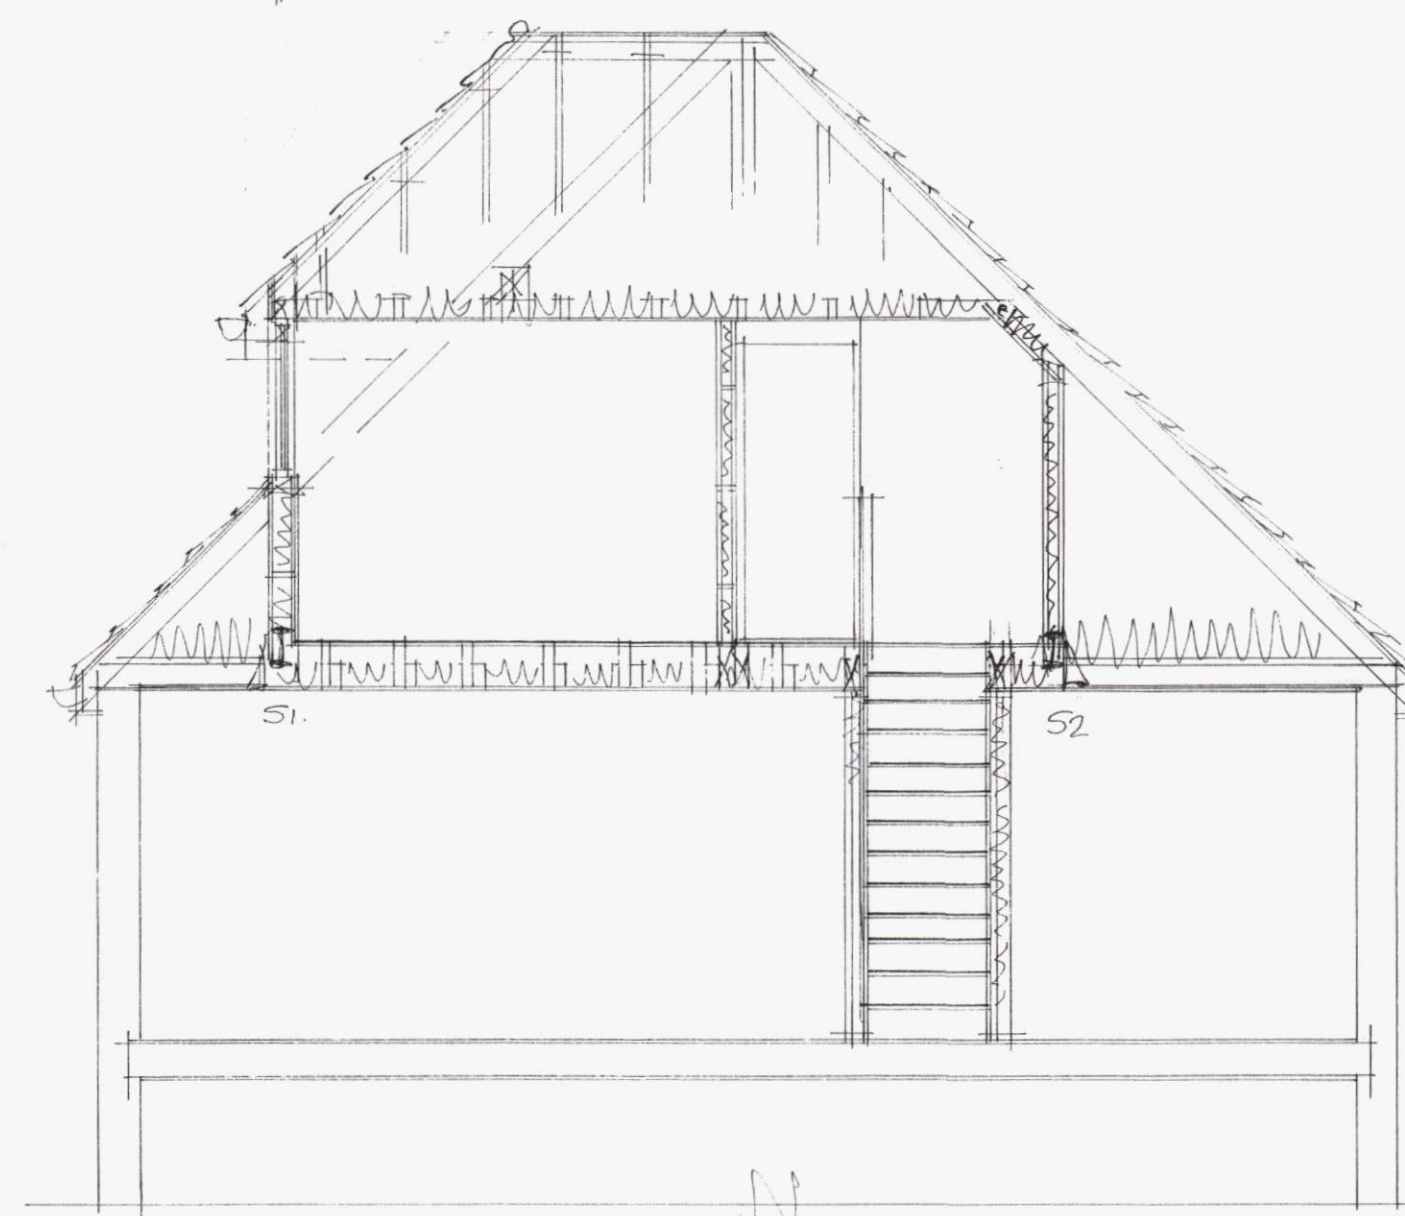

section b.b

B	MAY 12	SHWR ROOM AMENDS.
A	APRIL 12	DETAILS ADDED + AMENDS.
	Date	Revision

© copyright

THORNS-YOUNG
ARCHITECTURAL

THORNS-YOUNG LTD.
232 London Road, North End, Portsmouth, PO2 9JQ
Tel: (023) 9267 2883 Fax: (023) 9266 3457

Client

Mr & Mrs Moore

Job Title

2 Maplewood
Bedhampton



Drawing Title

room in roofspace

Scale 1:50

at A2

Date MAR 2012

Drawn by RP

Drg. No.

5036.12.2

Rev.

B.