
PERMIT

NOTES:
This drawing has been produced solely for PLANNING/DESIGN.
Do not Scale from this Drawing except for planning purposes.
This drawing is the copyright of MF Designs Ltd.

HAVANT BOROUGH COUNCIL
14 SEP 2011
RECEIVED

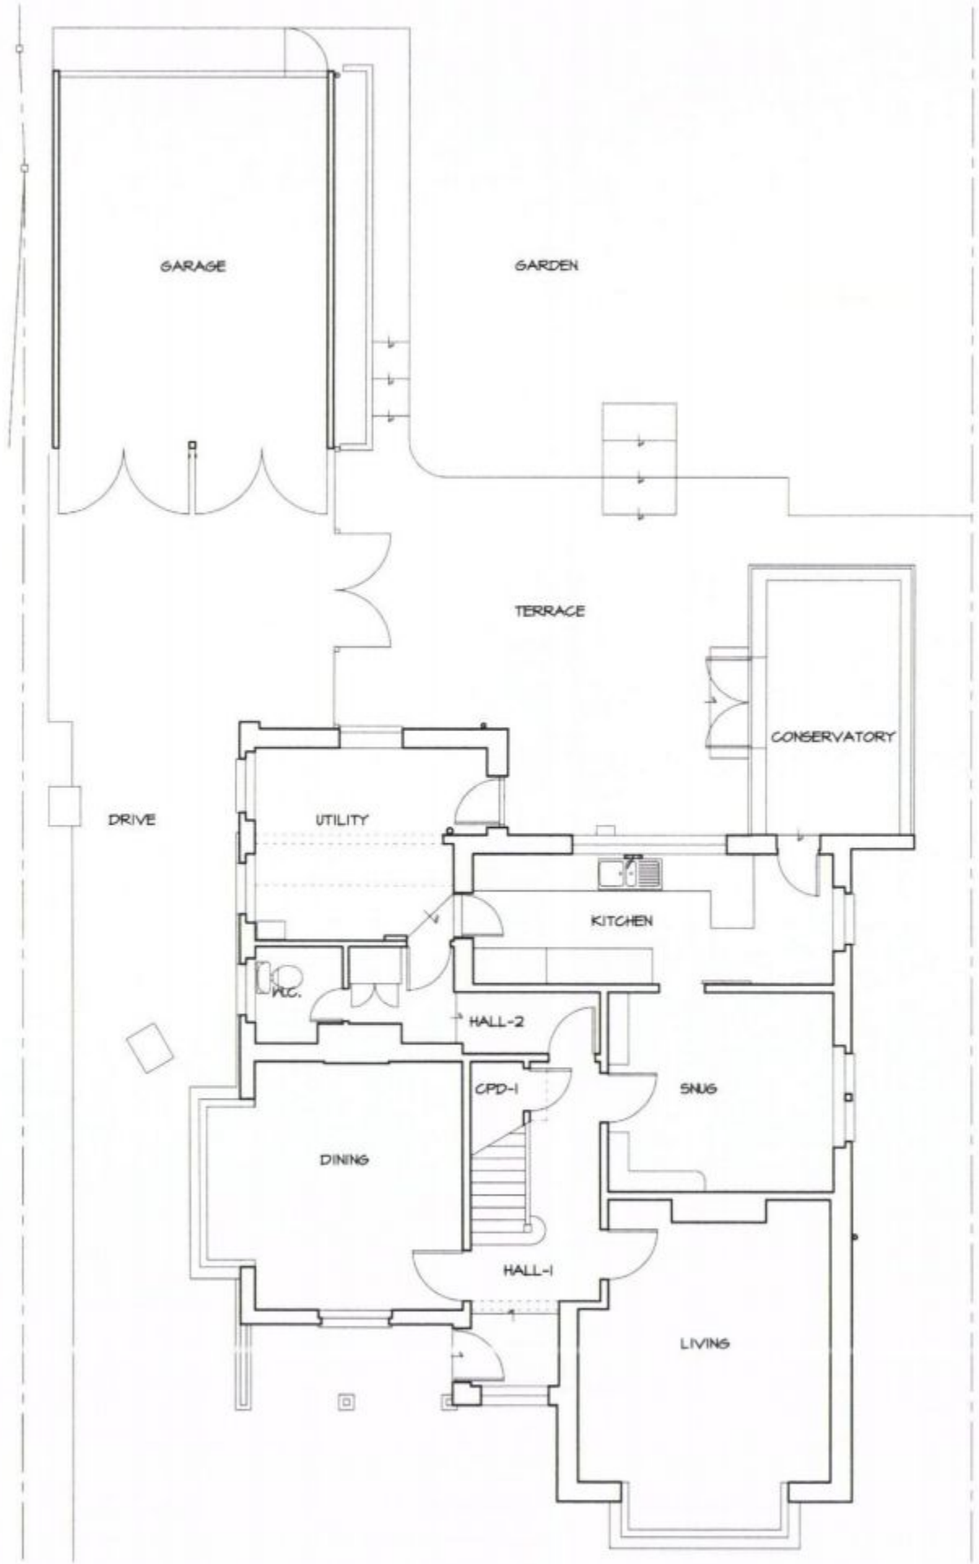

NORTH

Ground

EXISTING SURVEY - 20 St Georges Avenue, Warblington. Havant. PO9 2RX

mf designs ltd
Chartered Architects
12 Wensley Gardens • Emsworth • Hampshire • PO10 7RA
Director: Martin Farrer RIBA • Co Registration No.4507379
tf 01243 377766
e admin@mfdesigns.org.uk

Date: May '11
Scale: 1:100
Job No: 3021
Drg No: 100