
PERMIT

The design of this site is in accordance with the following Design Documentation:

Radio Base Station design Guide & Specification - Issue Date 03/02/06
Technical Guidance Notes - TGN 0092 to TGN 0124 Inclusive.

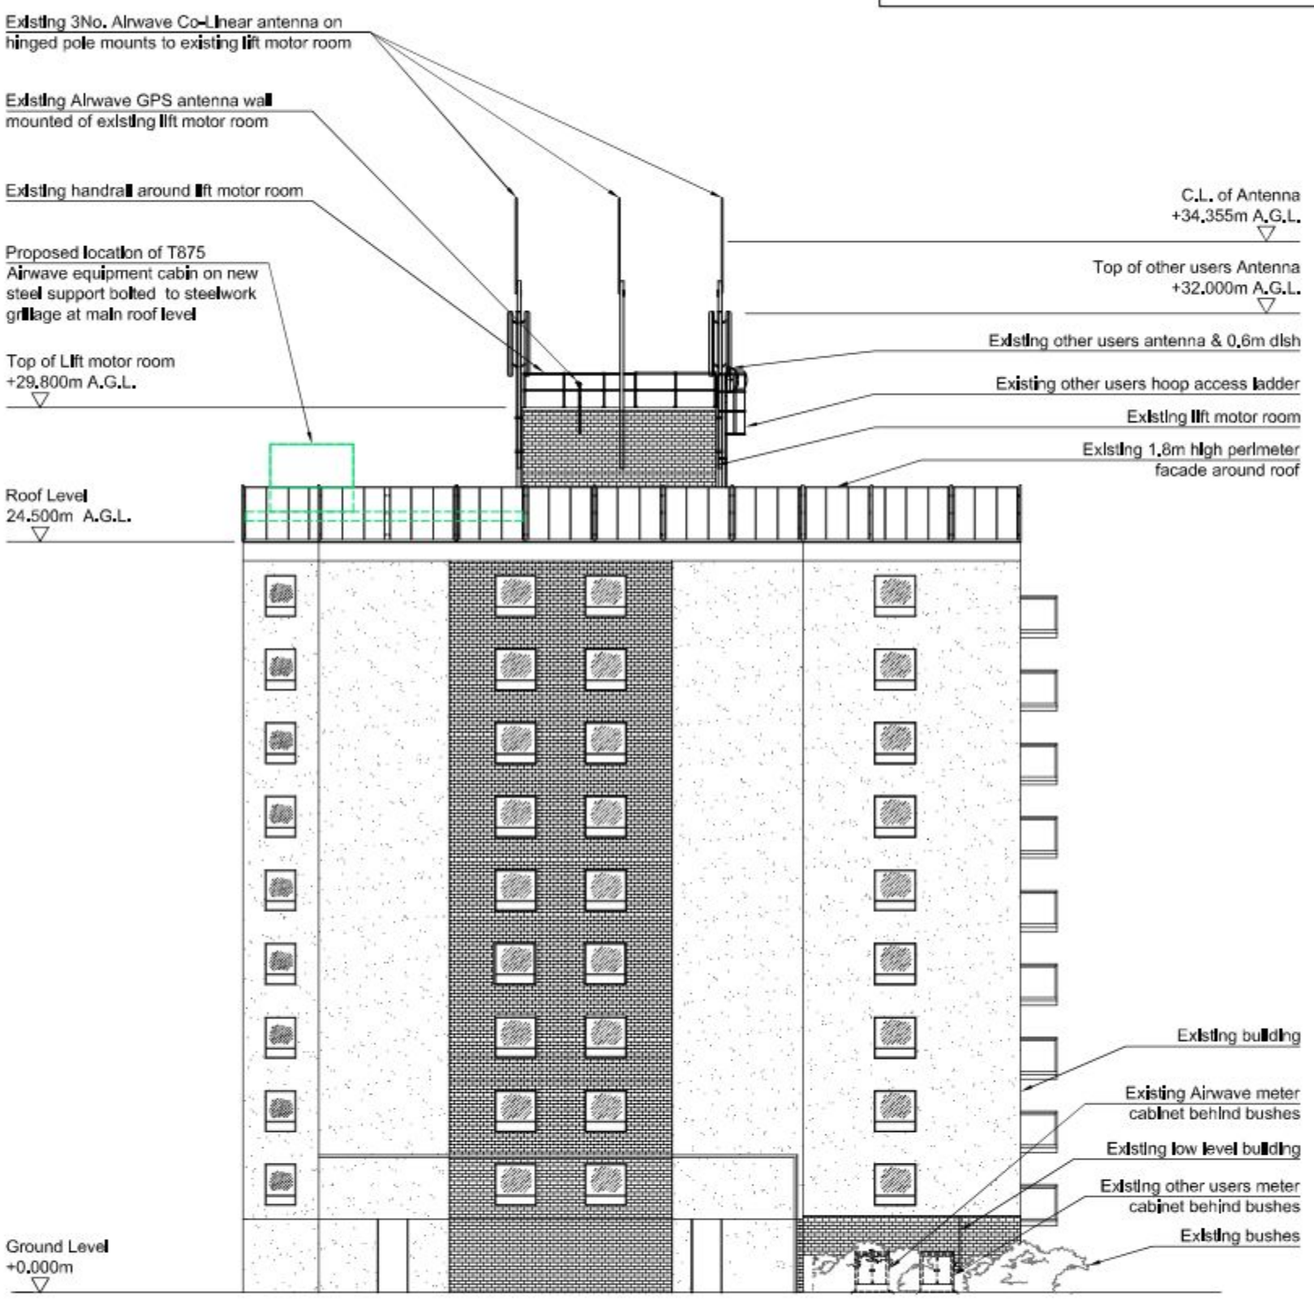

NORTH FACING ELEVATION

(SCALE 1:200)

10000 5000 0 1000 5000 10000 20000

ORIGINAL SCALE AT A3 - 1:200

ALL DIMENSIONS IN MILLIMETRES

NOTE: ORIGINAL DRAWING SIZE A3

NOTES

1. This drawing to be read in conjunction with HAM0380-Series drawings and standard Airwave drawings.
2. All dimensions are in mm unless otherwise noted.

Existing Antenna Support Structure

Type	Pole Mount
Height	34.35m
Manufacturer	N/A

Existing Airwave Antenna / Dish Schedule

Antenna Configuration - 13

Duplexer Required - Y

Antenna/ Dish Ref.	Antenna Type	Size (mm)	Height of A.G.L. (m)	Antenna Bearing	Cable Type	Cable Length (m)
TX/RX	Collinear	3100	34.35	Omni	LDF5-50	17
RX	Collinear	3100	34.35	Omni	LDF5-50	17
RX	Collinear	3100	34.35	Omni	LDF5-50	17
GPS	-	-	29.6	-	LDF5-50	17
-	-	-	-	-	-	-
D1	-	-	-	-	-	-
D2	-	-	-	-	-	-

Rev	Date	Amendments	Drawn By	Approved By

GallifordTry
WOLVEY - HINCKLEY - LEICESTERSHIRE - LE10 3JF
TEL: +44 (0)1455 222792 - FAX: +44 (0)1455 222758

AIRWAVE
Airwave Solutions Ltd
1st Floor, Wellington Street, Slough. SL1 1YP.

Job Title
HAM0380 - LANGSTONE HOUSE
Lockerley Road, West Leigh
Havant, Hants, P09 2HJ

Drawing Title
PLANNING DRAWING
PROPOSED NORTH ELEVATION
SHEET 04

Scale	Consultant reference	
AS SHOWN@A3	CS042380-50868	
Drawn by: MCM	Checked by: P.D.	Approved by: B.N.
Date drawn: 13.04.11	Date checked: 14.04.11	Date approved: 14.04.11
Drawing no.: HAM0380-GA-04		

4SITE TELECOMS
11 Betterton Street,
Covent Garden,
London WC2H 9BP
Tel No: +44 (0)207 4708740
Web: 4sitetelecoms.com