


PERMIT

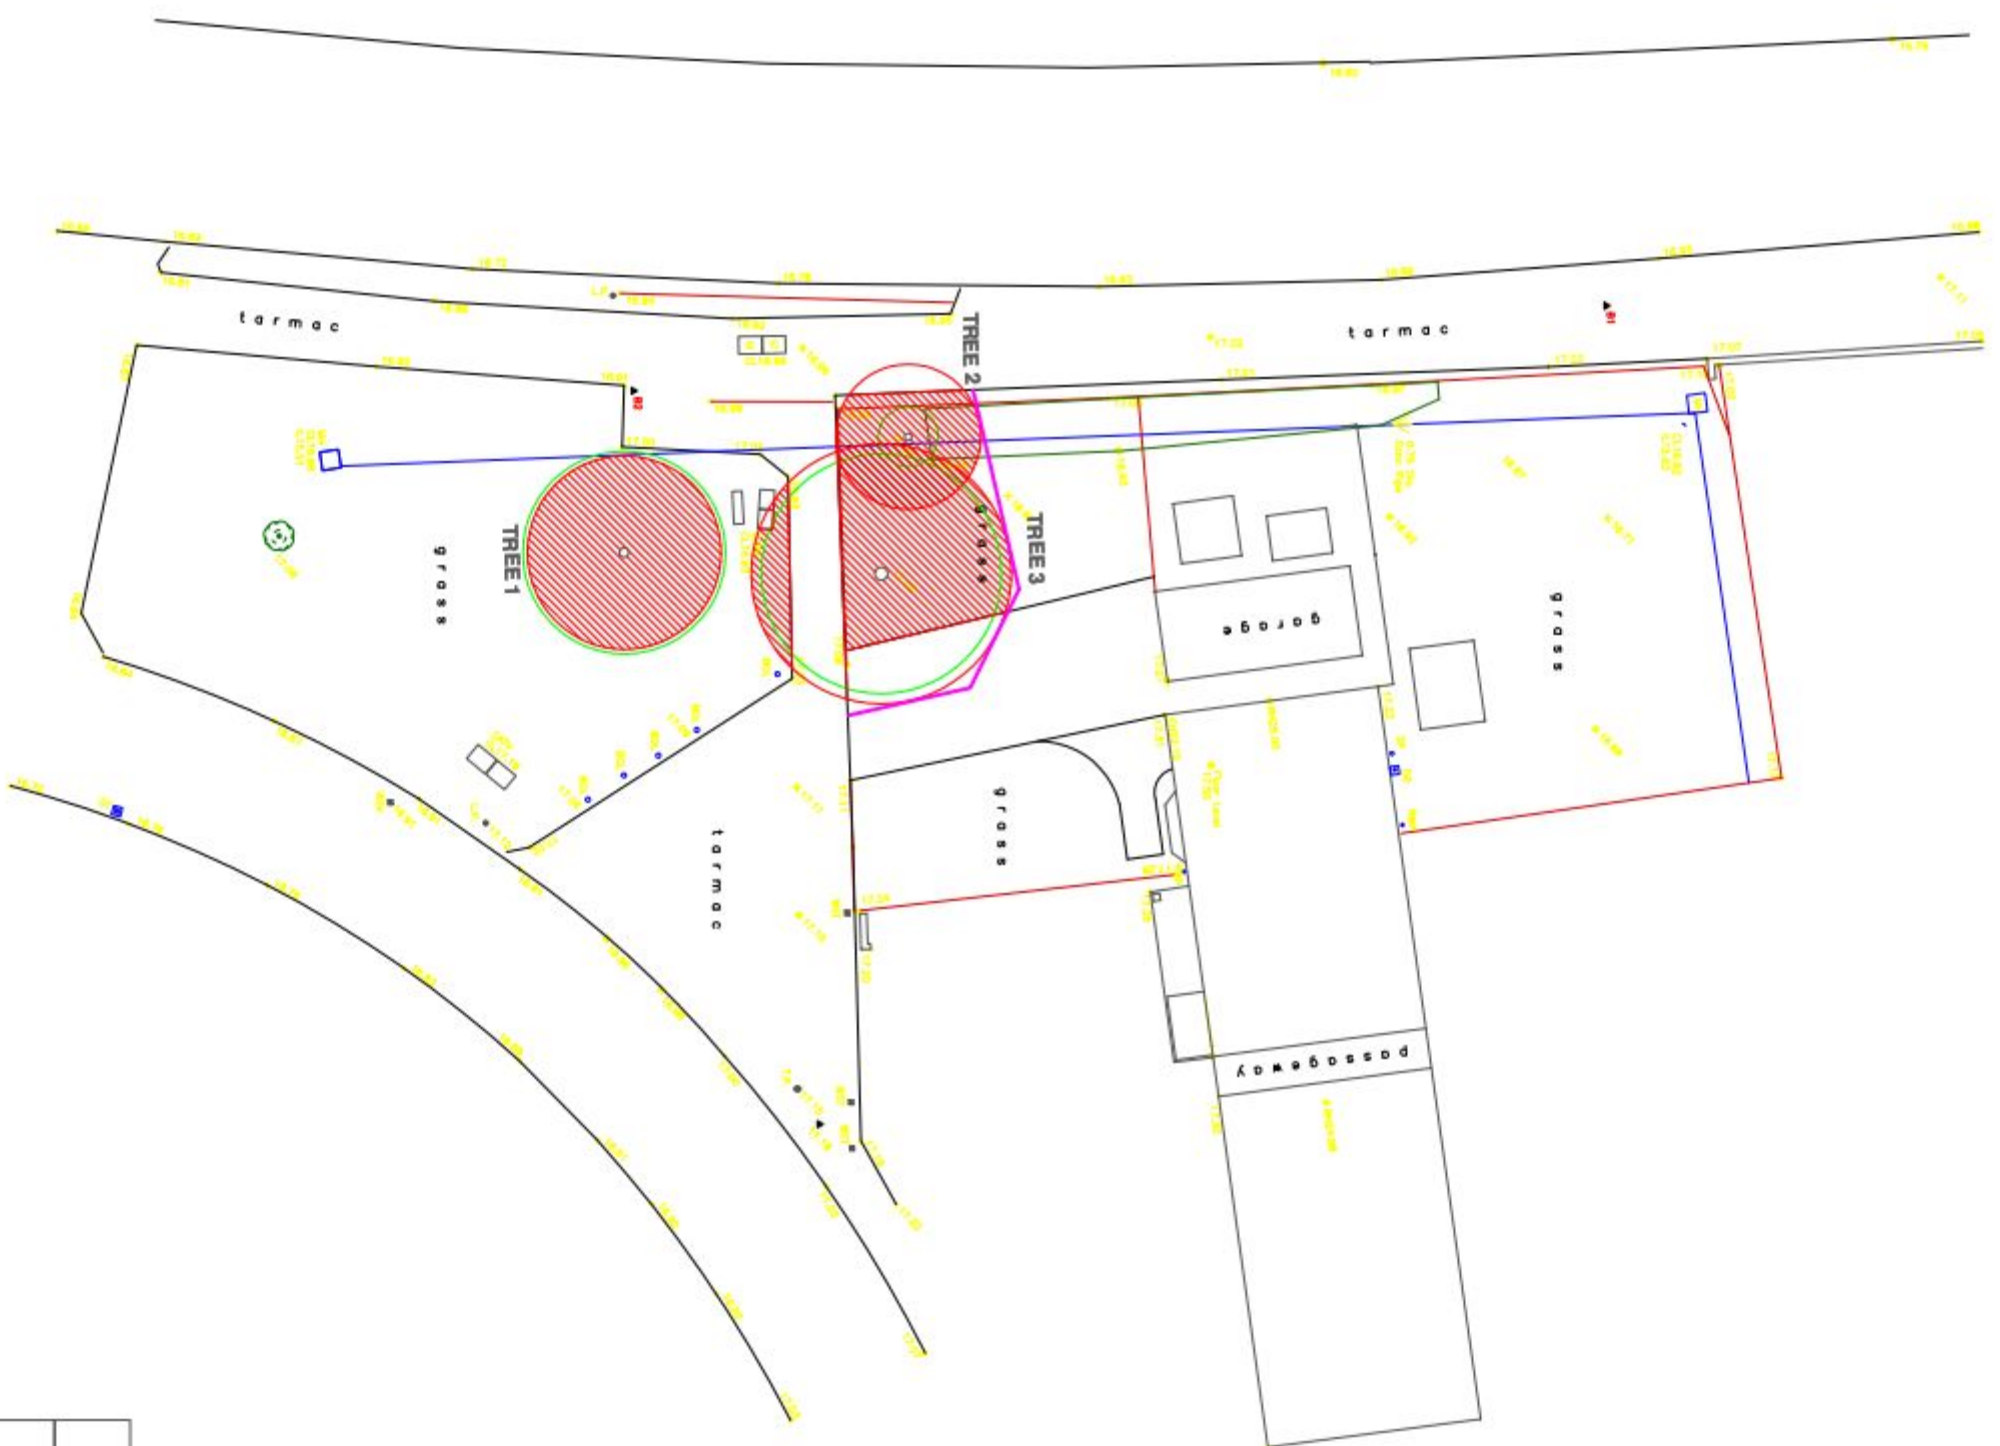

- Tree Stem
- Tree Canopy Spread
- Root Protection Area
- Soft Landscaped RPA
- Protective Barrier Fencing

Drawing Name: Existing Tree Survey	
Ref: BR02/09	Rev: A
Scale: 1:250	Paper Size: A3