




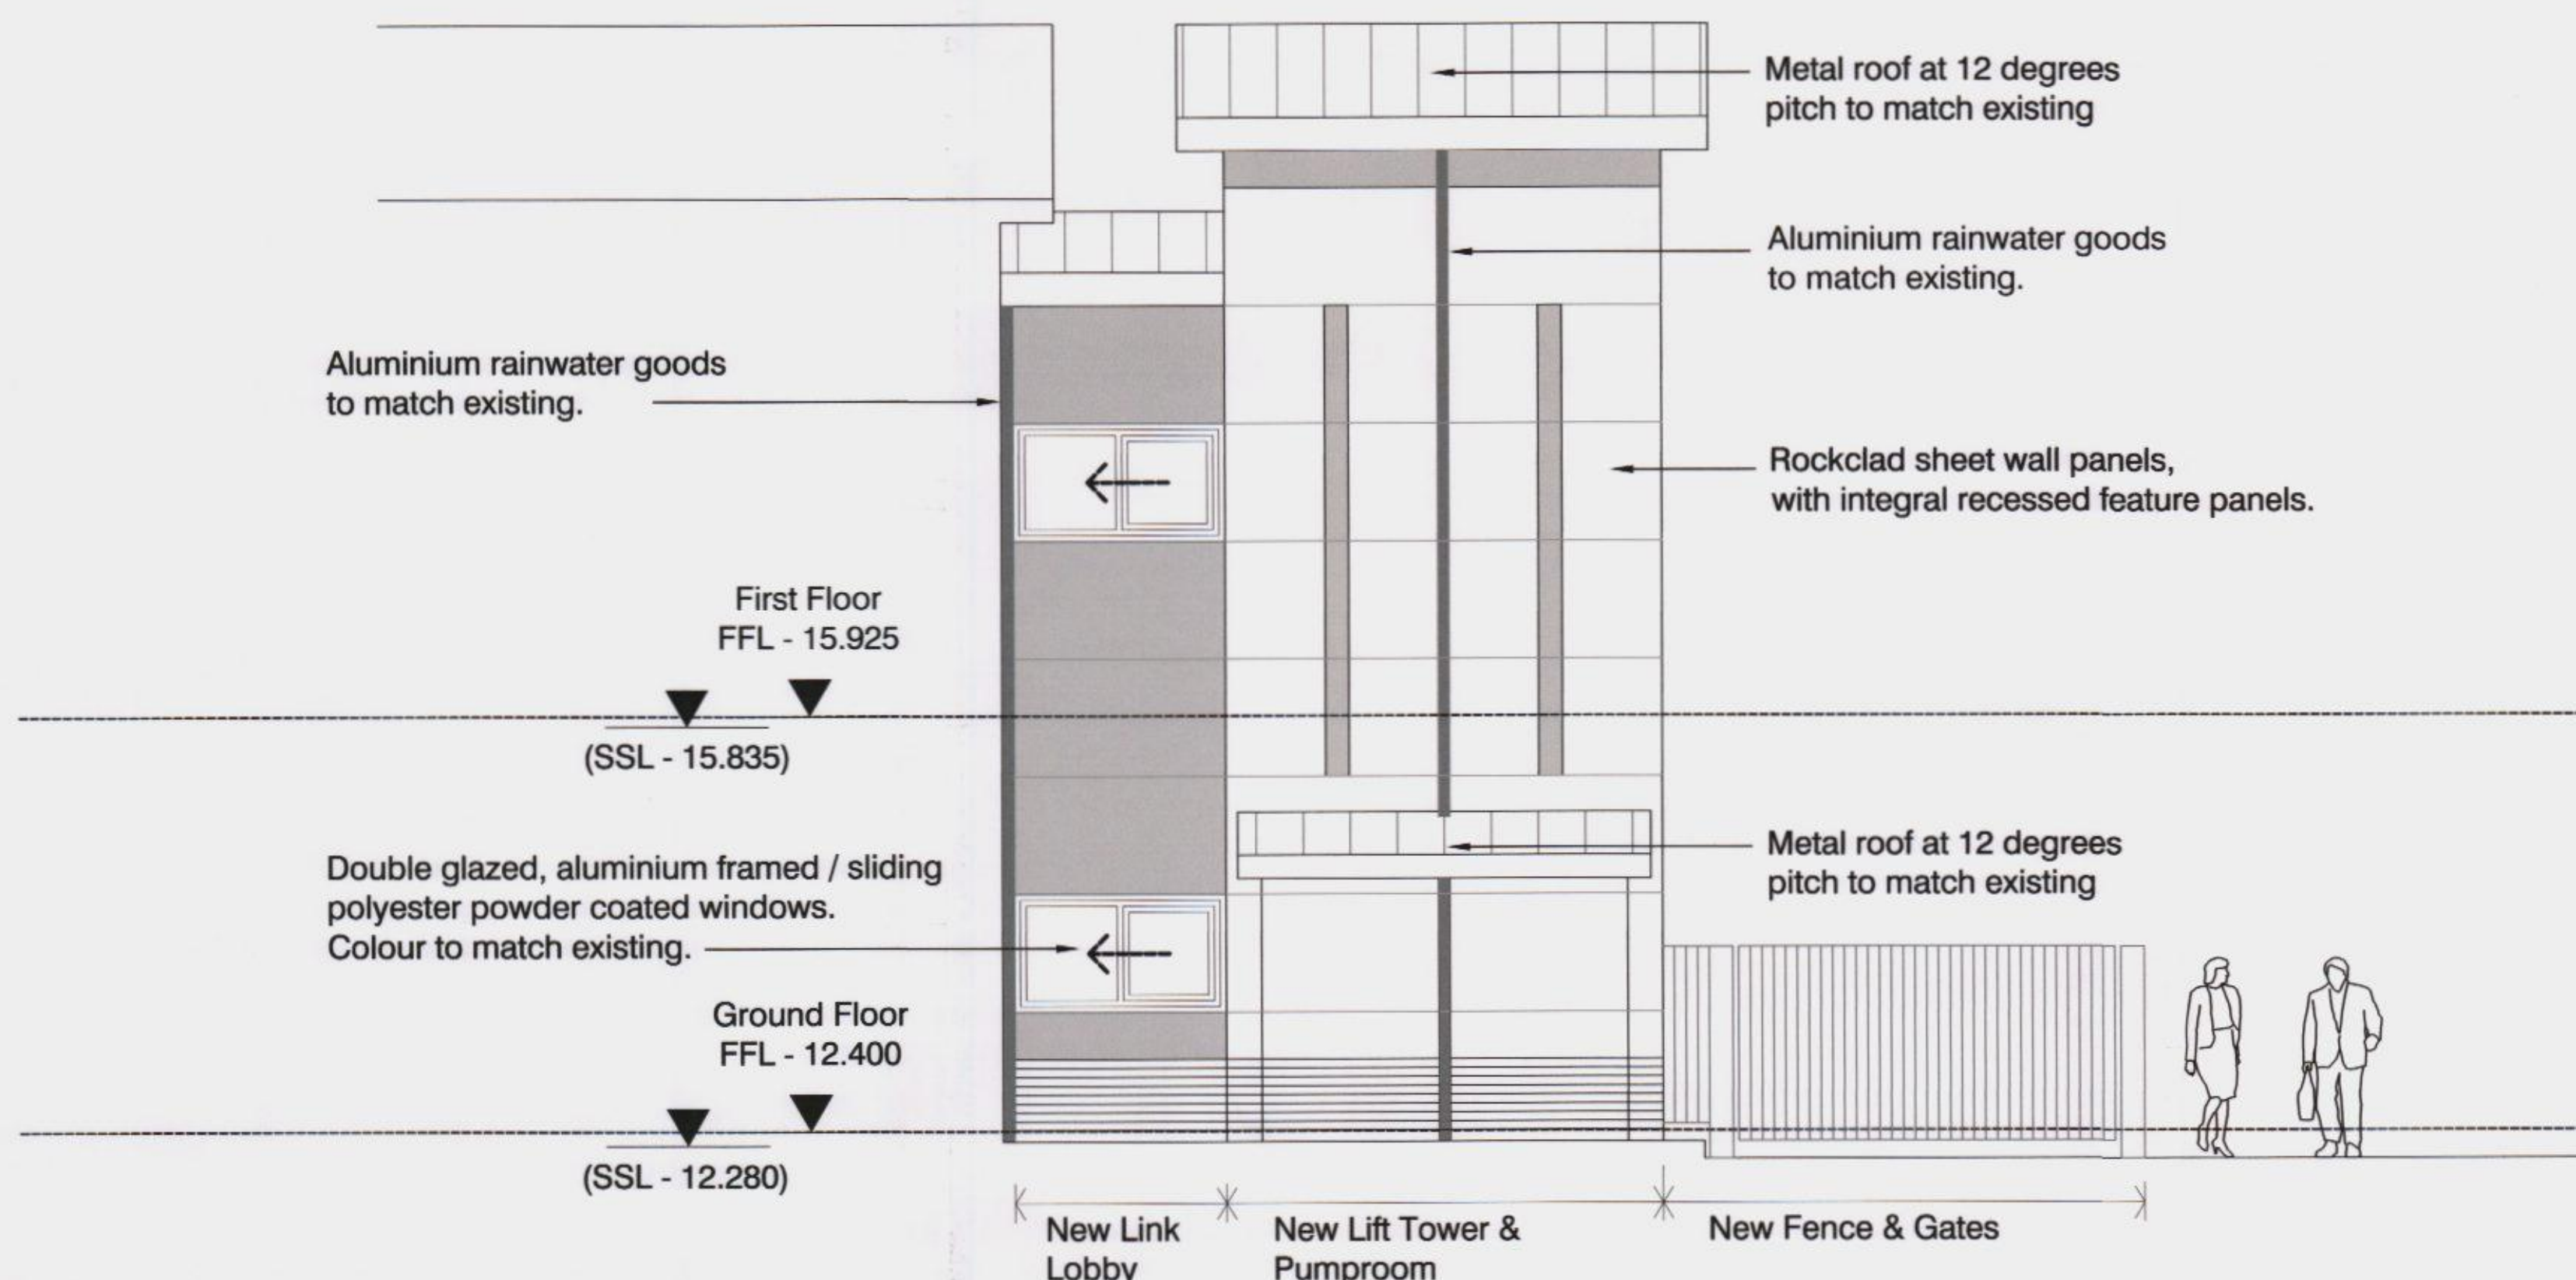


S.E. Elevation
(Orthogonal)

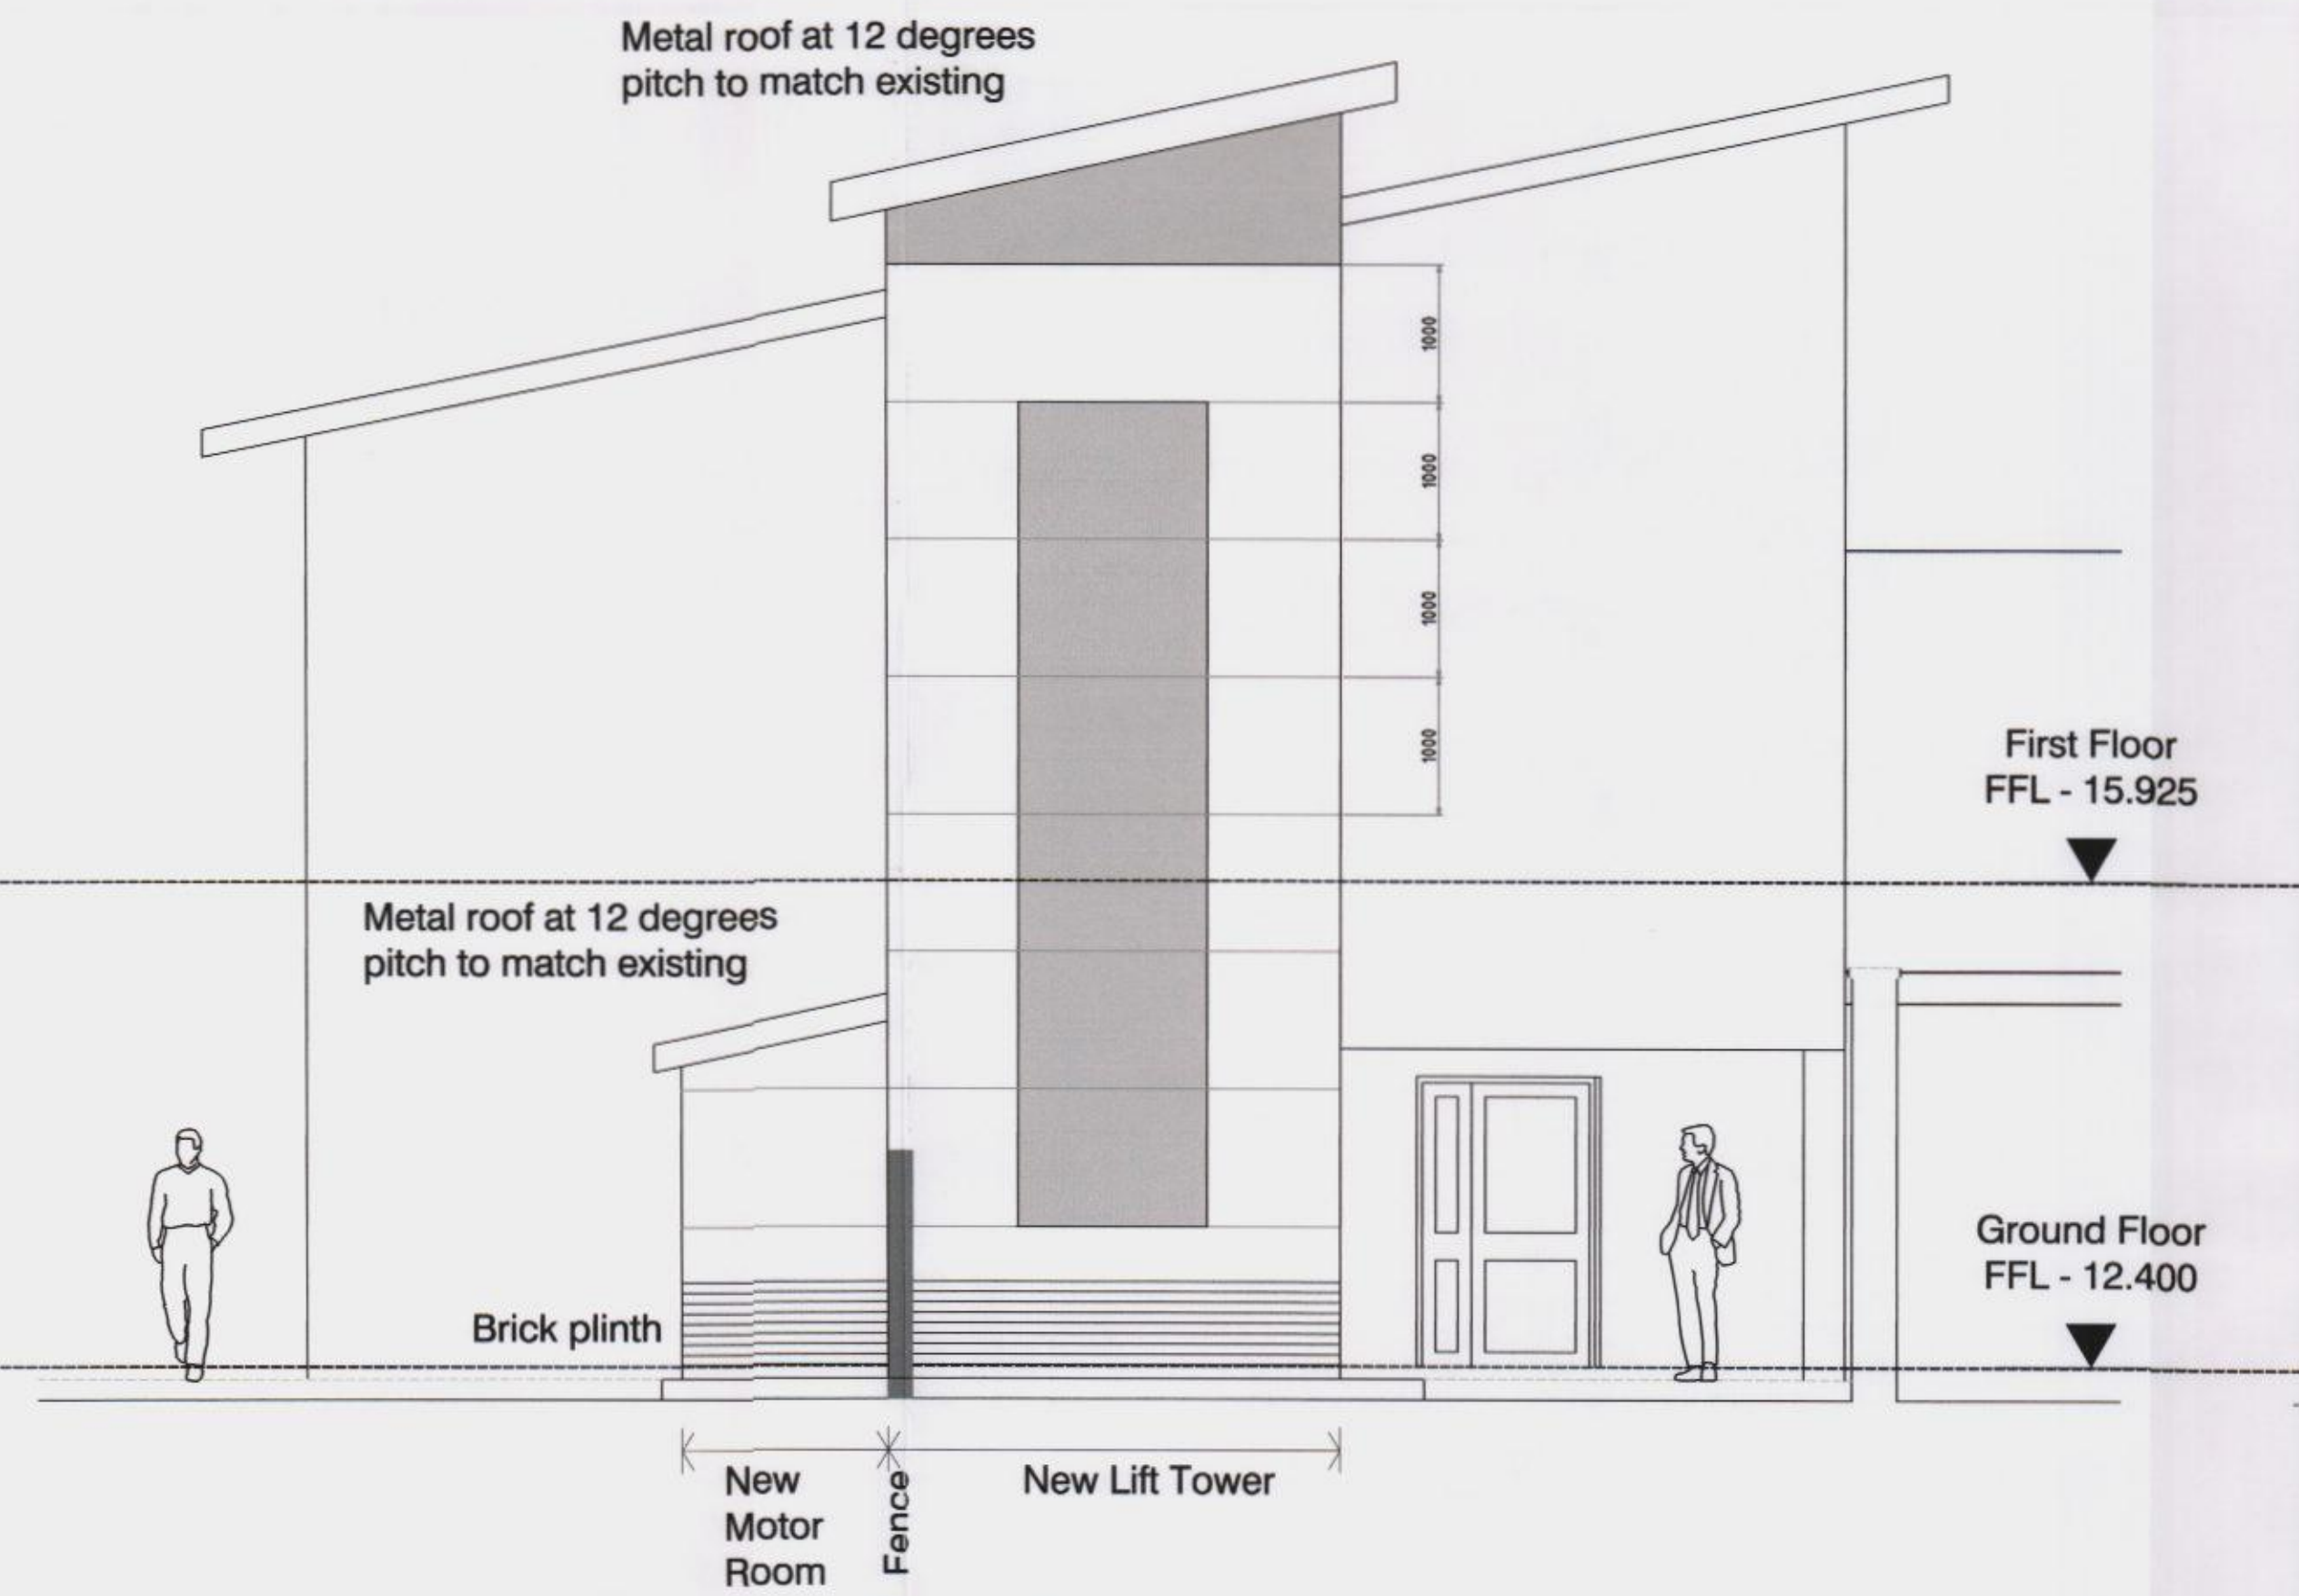

N.E. Elevation
(Orthogonal)

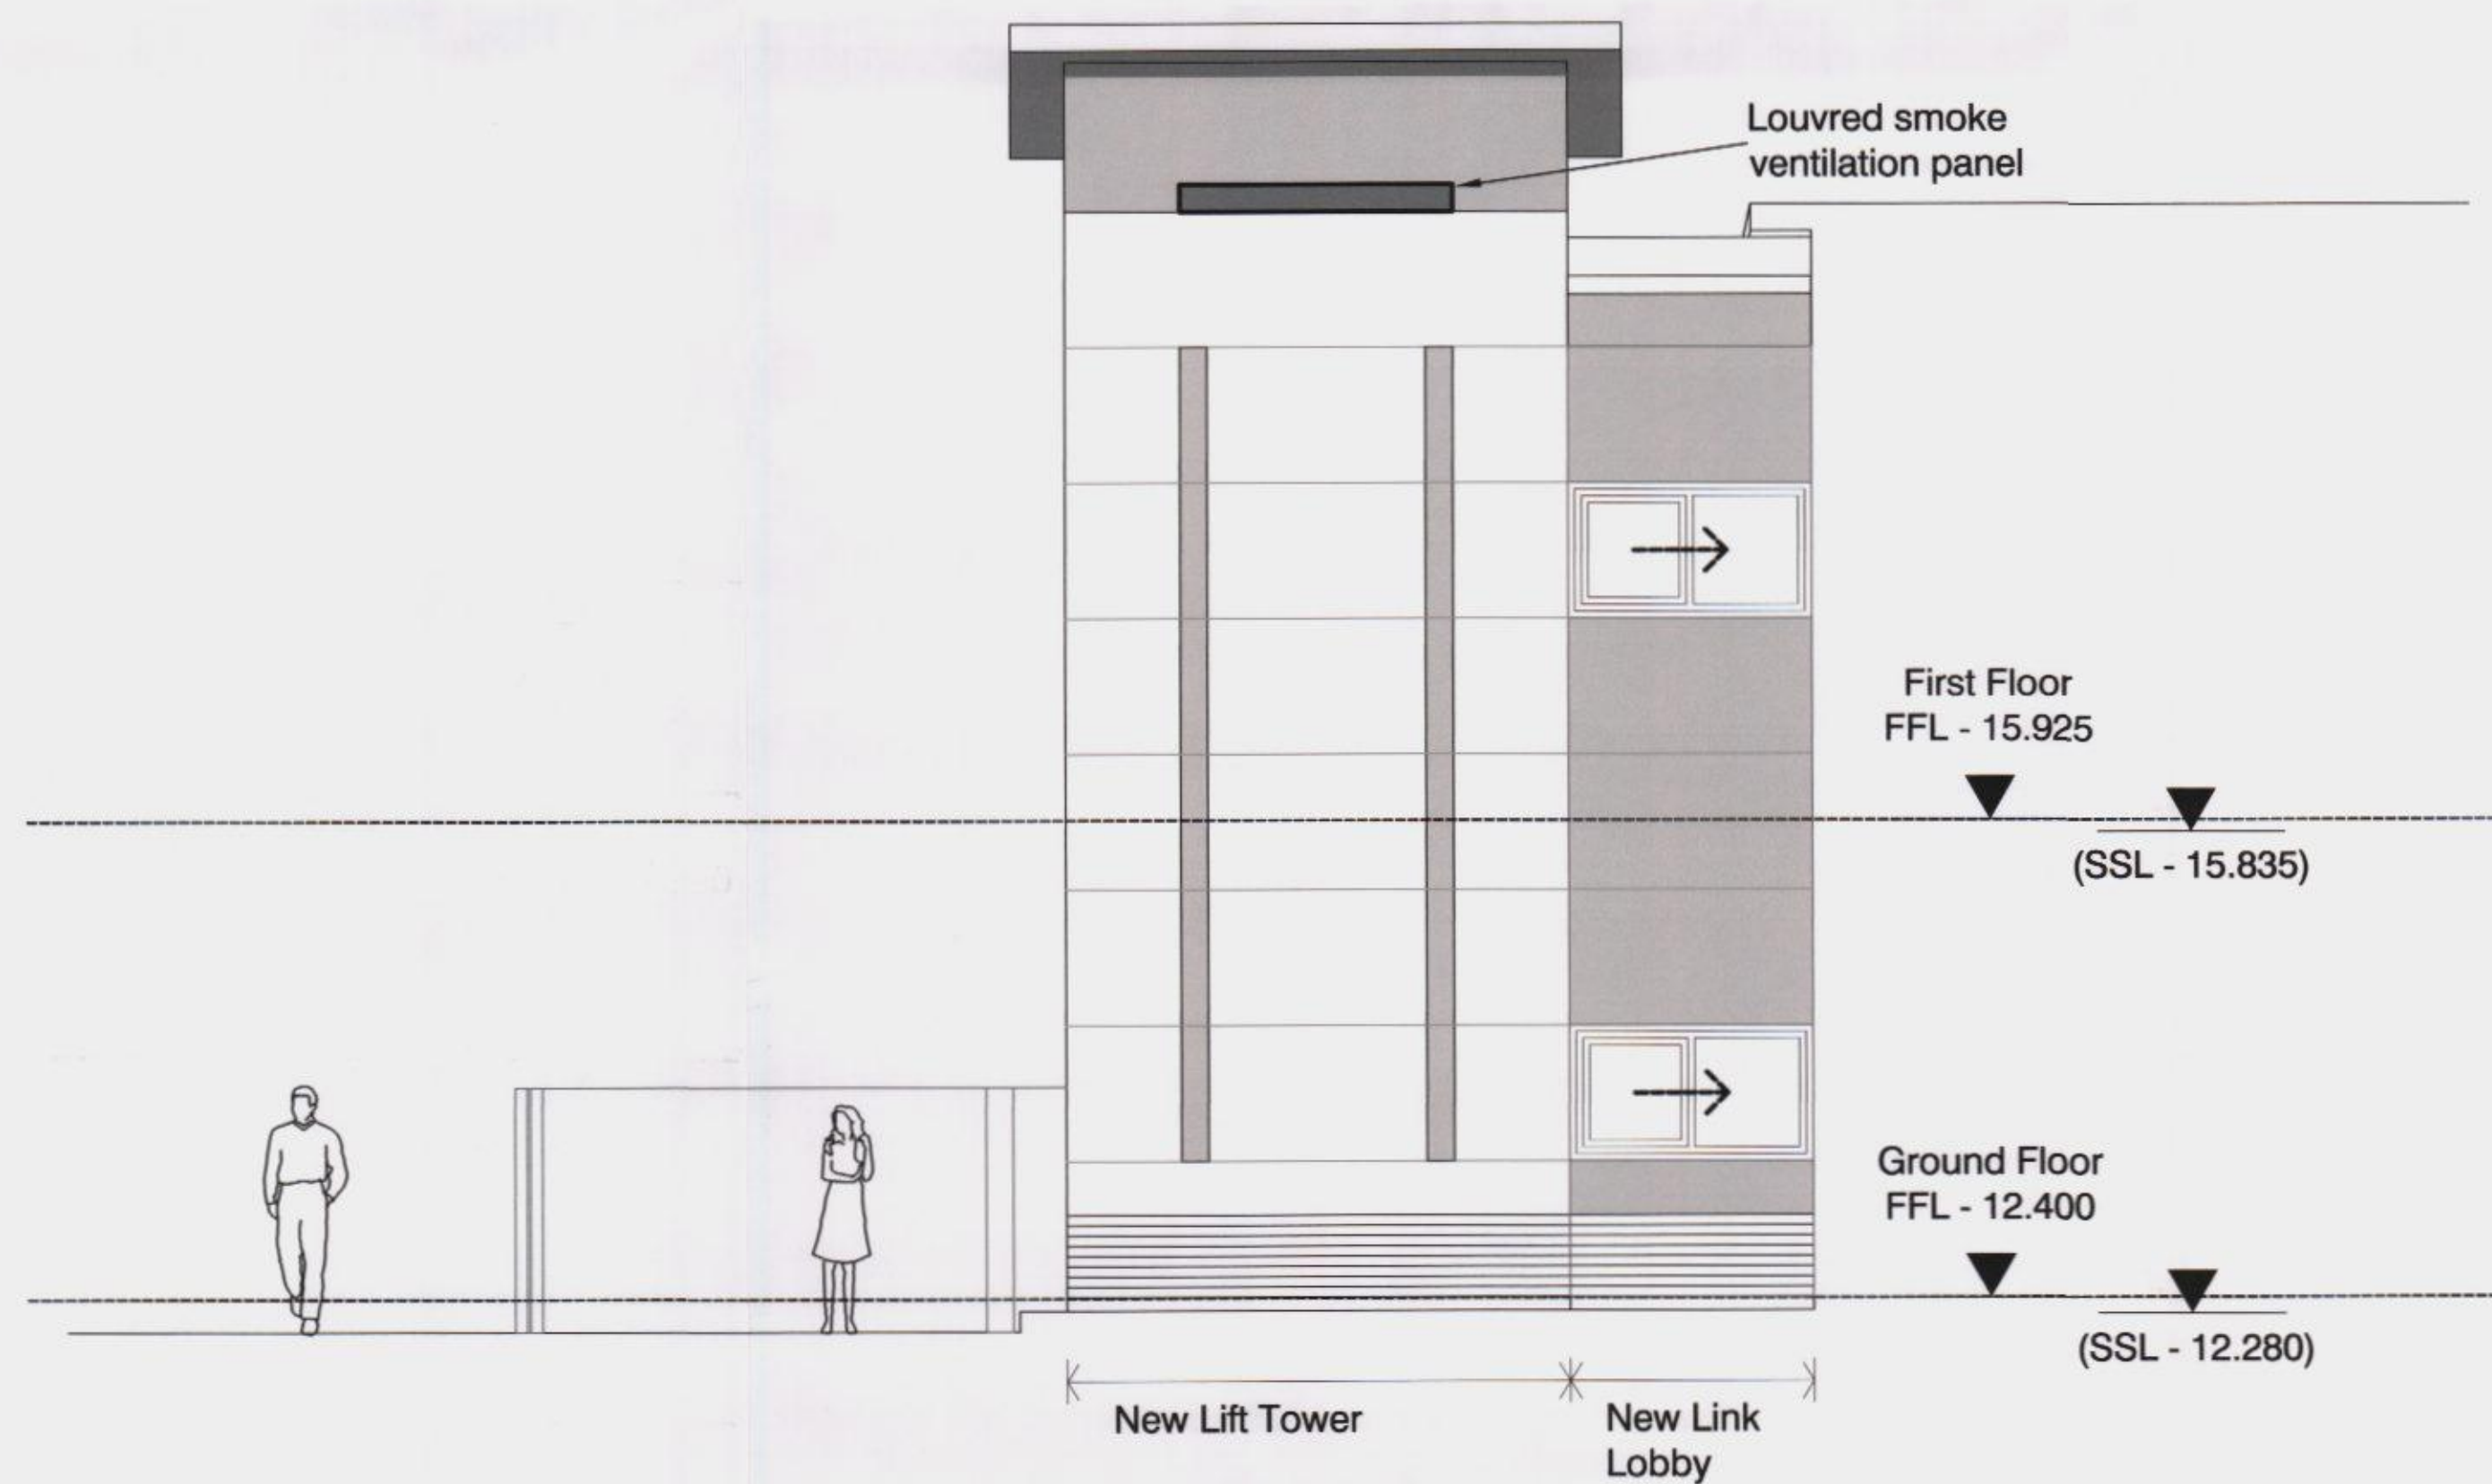

N.W. Elevation
(Orthogonal)

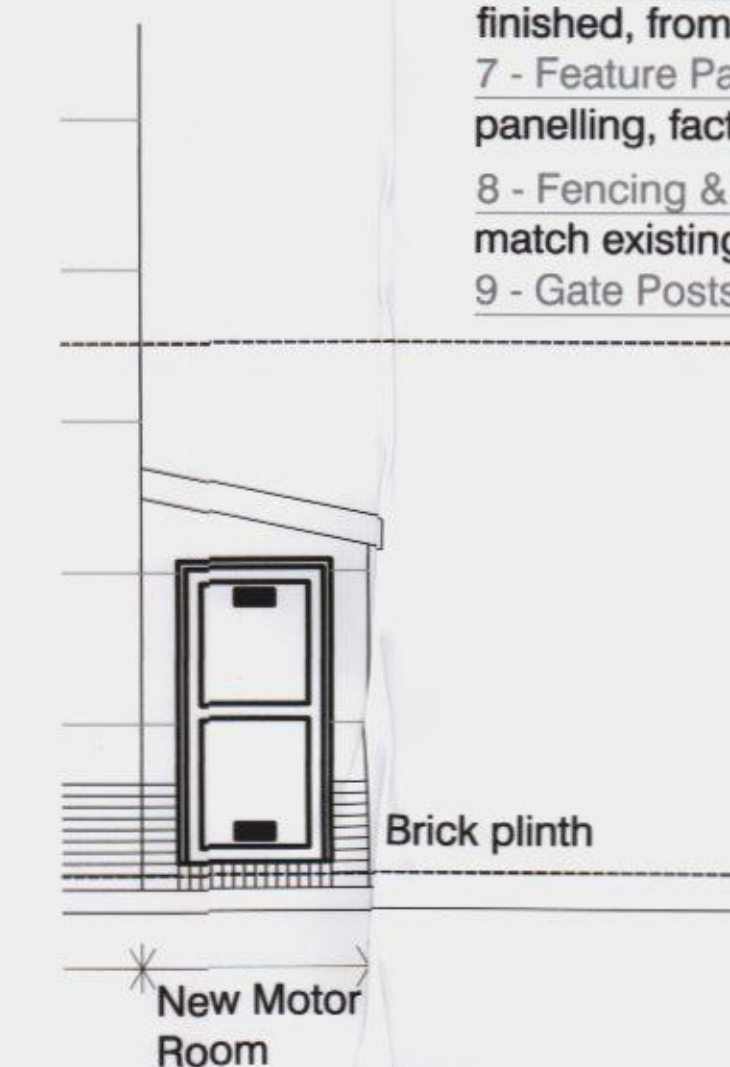

S.E. Elevation
(Orthogonal)

Materials:

- 1 - Pitched Roofs: Aluminium sheeting to match existing.
- 2 - Rainwater Goods: Aluminium to match existing.
- 3 - Eaves, Verges, Ridge: Aluminium sheeting to match existing detailing.
- 4 - Door: Aluminium framed with small louvred grilles, polyester powder coated. Colour to match existing.
- 5 - Windows: Double glazed, aluminium framed, Fireman accessible sliding opening casements / anti-ligature. polyester powder coated. Colour to match existing. (min. 0.4 sqm free area ventilation @ first floor)
- 6 - Wall Panels: Rockclad sheet panels, factory paint finished, from standard colour range.
- 7 - Feature Panels: integral 25mm recessed rockclad sheet panelling, factory paint finished, from standard colour range.
- 8 - Fencing & Gates: 1.8m high close boarded treated timber to match existing.
- 9 - Gate Posts: Steel box section, hot dipped galvanised finish.

CONSTRUCTION

C1 PV Initial Issue 2012.08.17



Tallgate Estates, Stanbridge Earls, Romsey SO51 0HE
t: 01794 511255 f: 01794 511215
admin@studiofourarchitects-romsey.co.uk
www.studiofourarchitects.com

client Southern Health
NHS Foundation Trust
project Elmleigh NHS Centre, New Lane,
Havant
title Proposed Lift Tower:
Proposed Elevations (Orthogonal)

date	scale	drawn	checked
July 2012	1:100@A1	JCG	JRL
job no.	dwg. no.	rev. no.	
32016	212	C1	

file 32016

