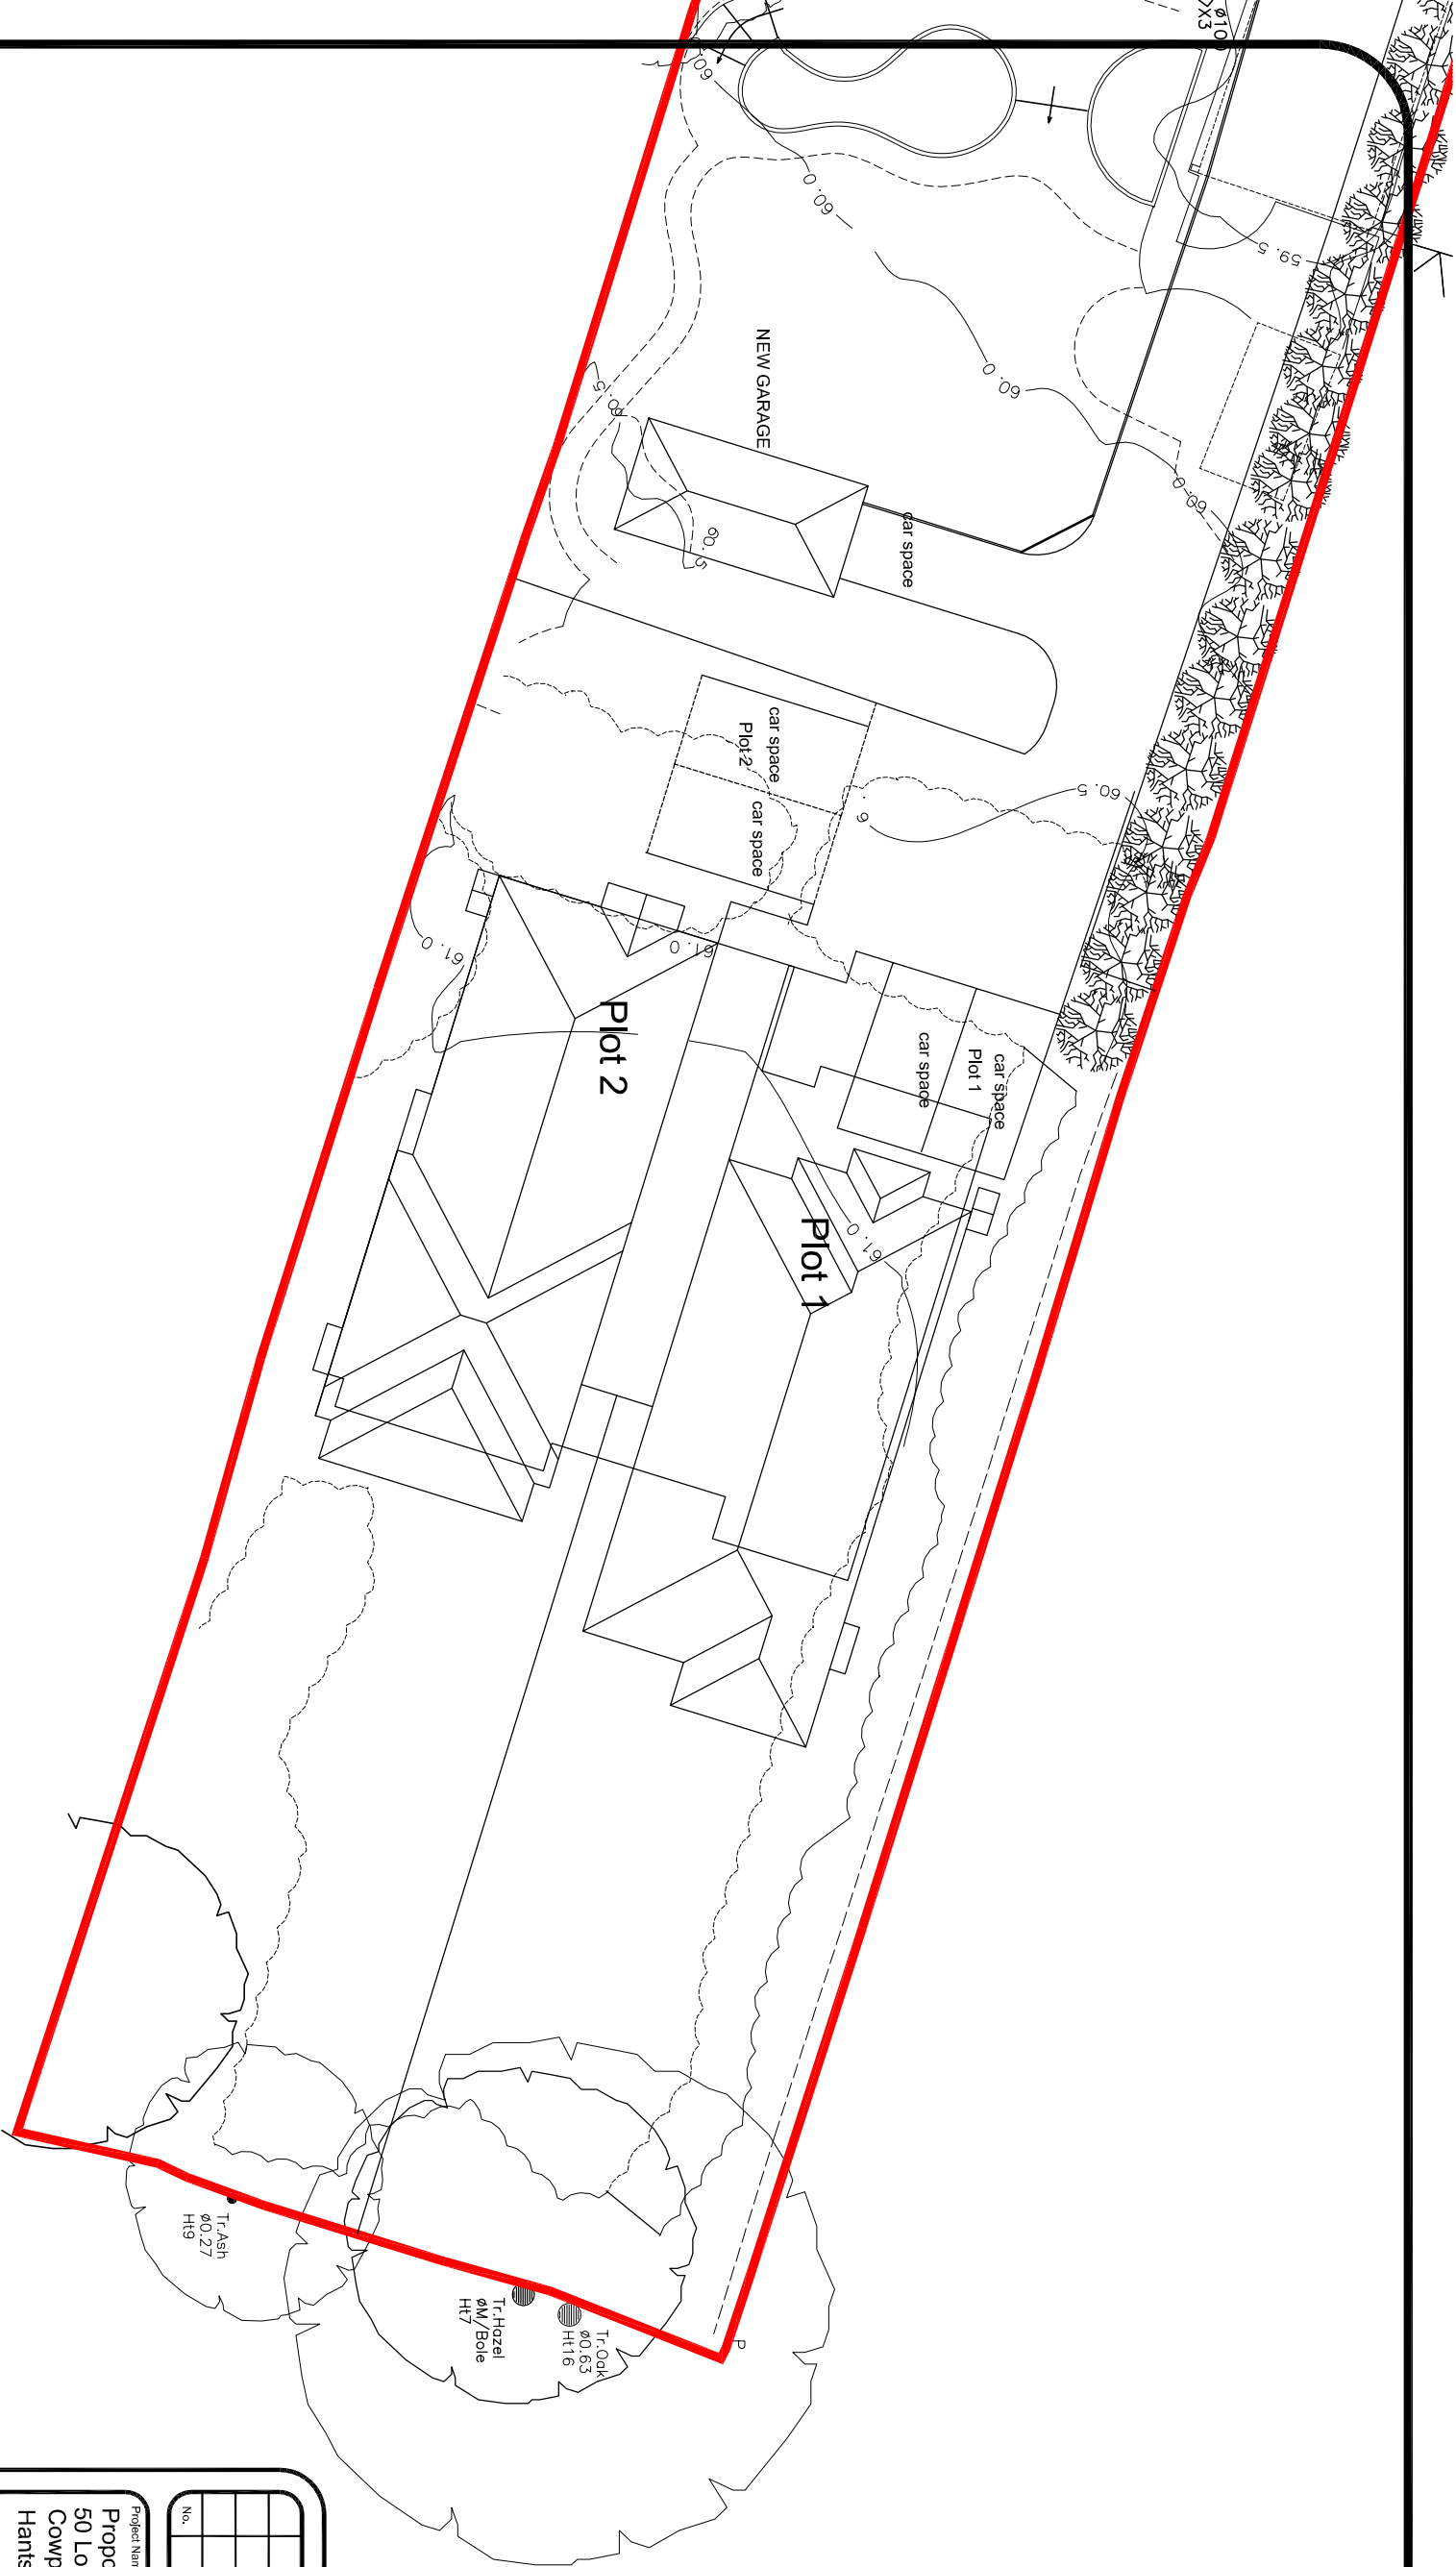


Parking 1:200

No.	Revision/Issue	Date	

Project Name and Address

Proposed Bungalows,
50 London Road,
Cowplait,
Hants

Project	15/7/05	Sheet	
Date	13.08.11	05	
Scale	1:200		

17 Eastern Parade, Fareham,
Hants PO16 0RL
d.design@jtscale.co.uk
07742720557 01329 221329