
PERMIT

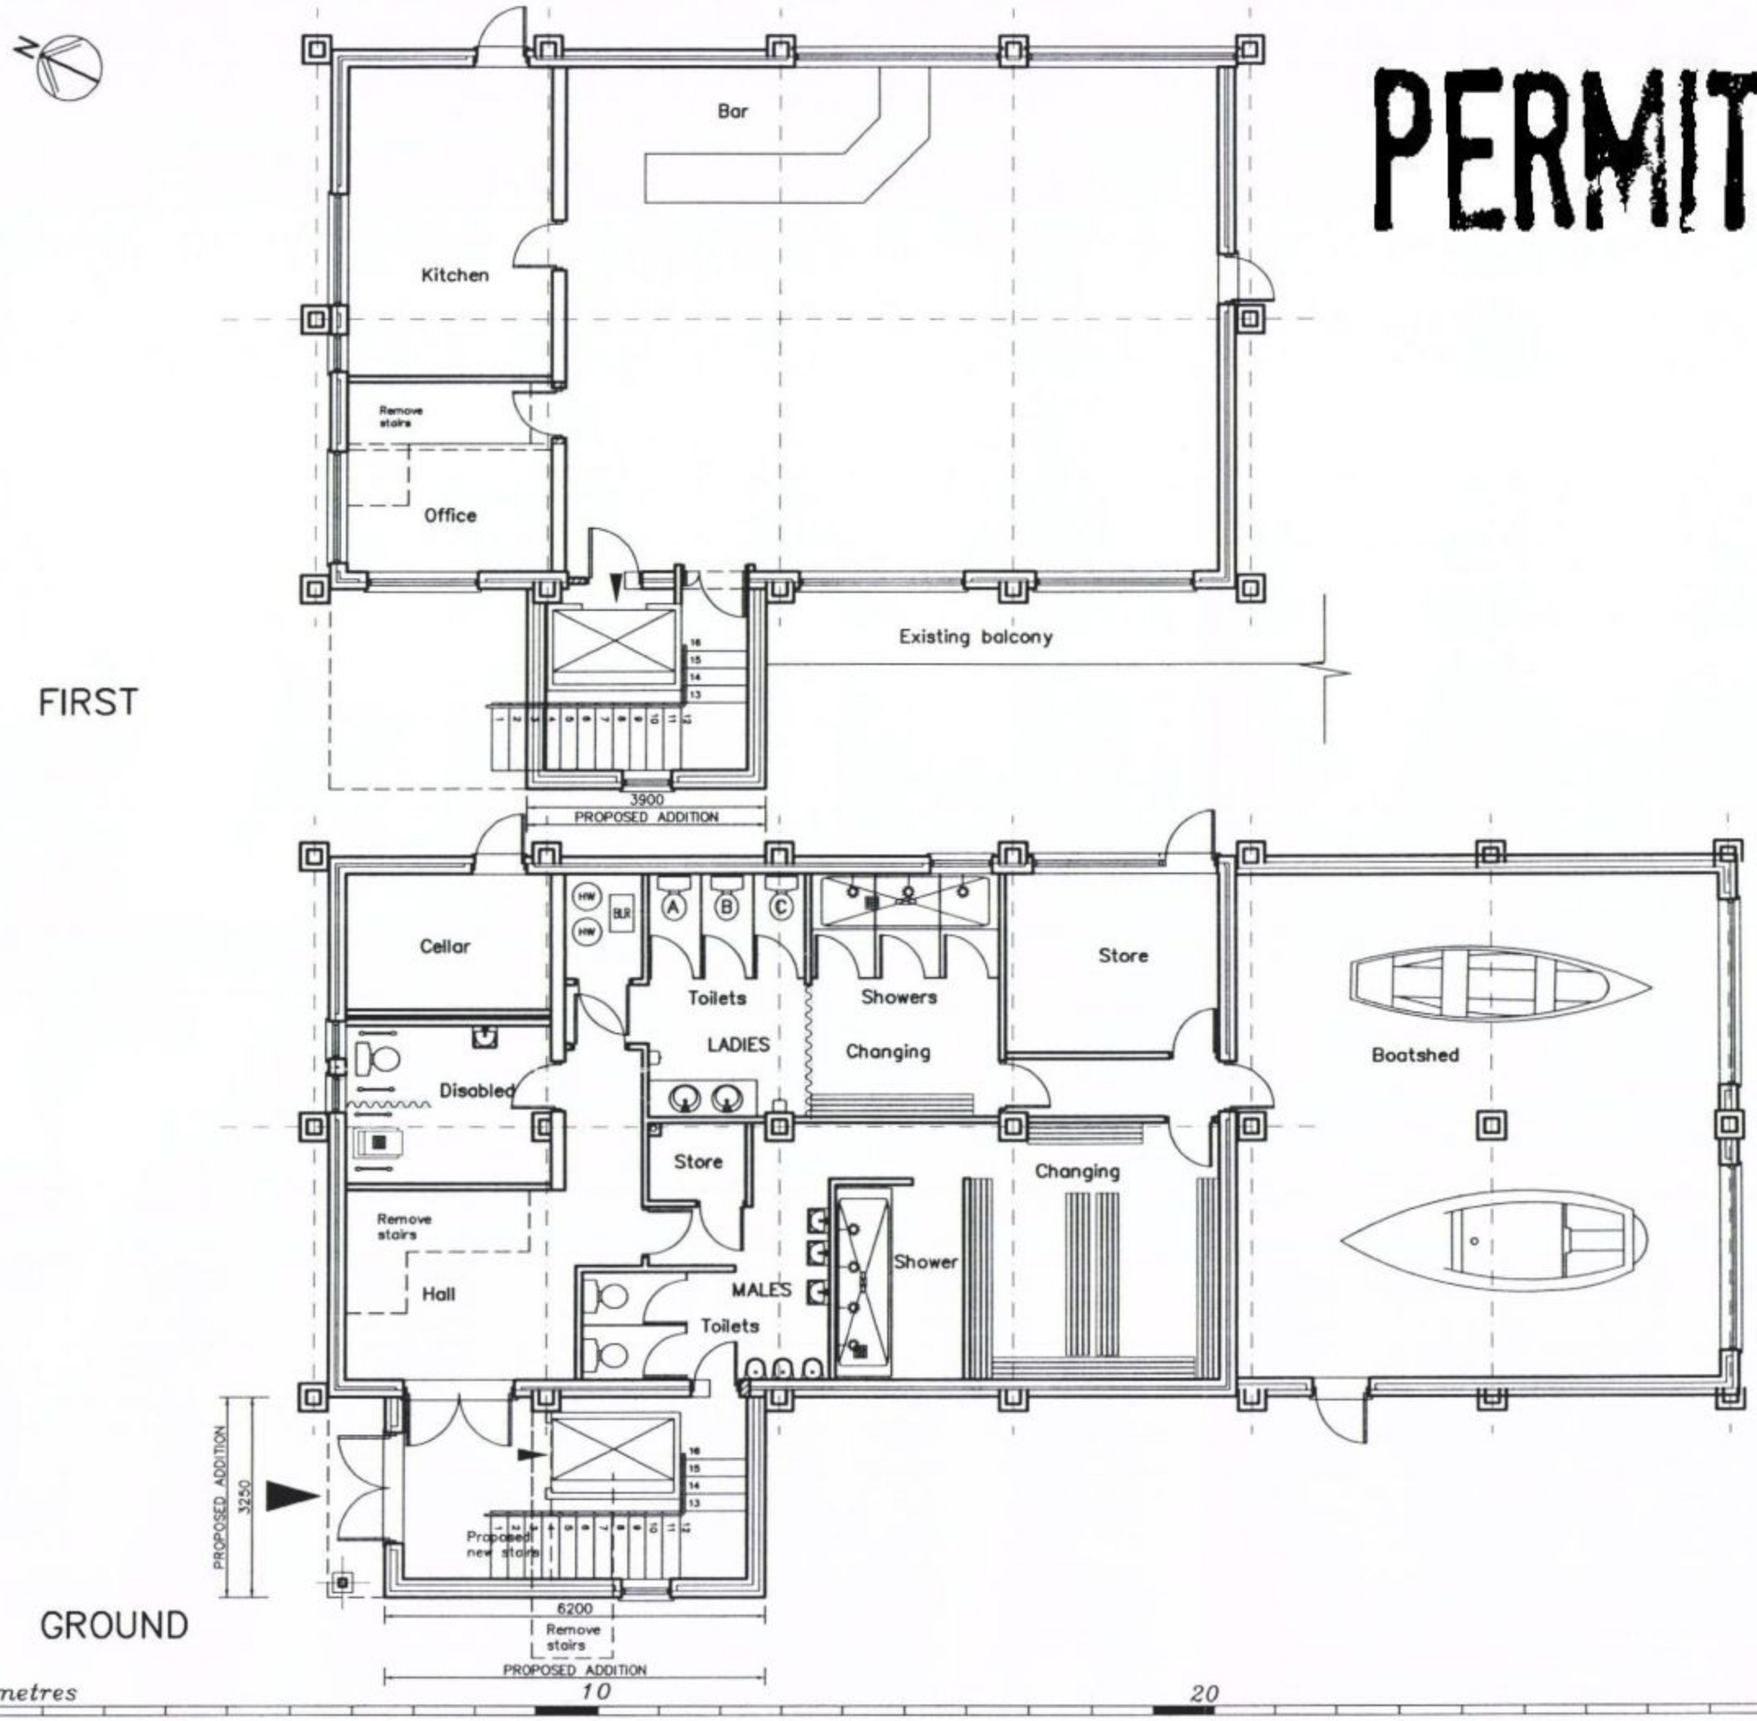

FIRST

GROUND

LANGSTONE SAILING CLUB

GROUND FLOOR REFURBISHMENT

PROPOSED PLANS

Martin Critchley Consultants Ltd.
First Floor, 7 North Street
Havant, Hampshire, PO9 1PW
023 92 474 919
critchleyarchitect@hotmail.com

Scale A1 = 1 : 50 A3 = 1:100
Drawn MMC/ALB
Date 07/04/11

Revisions

A. Client revs. 27/04/11
B. Minor amendments. 06/05/11
C. Window omitted. 09/06/11

0657–316 C