Streetwise

Based by Ordnance Survey

AREA 2 HA

# REFUSE

**CENTRE COORDINATES: 474241, 105855**

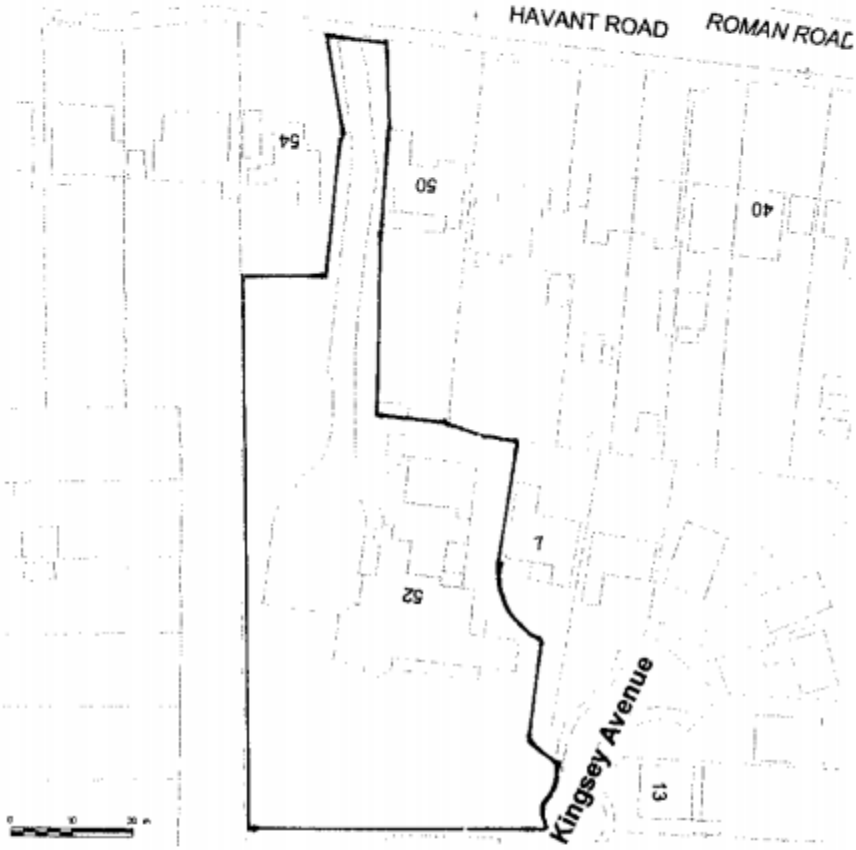


**Supplied by Streetwise Maps Ltd**
**www.streetwise-maps.com**
**Licence No: 100047474**


**John Groom Chartered Architect**
**32A High Street, Emsworth, Hampshire PO10 7AW**
**T 01243 372560 M 07780 997563 johngroom@freeuk.com**
**www.johngroomarchitect.co.uk**


JOB: Demolition of Coach House: erection of two storey garage and studio
LOCATION: 52 Havant Road, Emsworth,
DRG TITLE: Location plan
SCALE: 1:1250 DRAWN:
DRG NO: 08./217/2 DATE: 6 June 2009