

23 JUL 2012

RECEIVED**Atkins Limited**Anglo St James House
39A Southgate Street
Winchester
Hampshire SO23 9EHTelephone +44 (0)1962 858688
Fax +44 (0)1962 810296winchester.enquiries@atkinsglobal.com
www.atkinsglobal.comDepartment of Planning and Development
Havant Borough Council
Public Service Plaza
Civic Centre Road
Havant
Hampshire
PO9 2AX

Your Ref: APP/12/00585

Our Ref: PLAN-000732

19/07/2012

Proposal: Change of use from public amenity land to car parking consisting of 2No. private parking spaces and 6No. public parking space and incorporating alterations to dropped kerb, installation of 6No. bollards and new access area markings.**Site: Land fronting, 37-41 Sharps Road, Havant, PO9 5QJ.****APP/12/00585**

Dear Sir,

Thank you for your letter of 04/07/2012.

Southern Water has no objections to the change of use proposal.

Please find attached a plan of the sewer records showing the approximate position of a public sewer crossing the site. The exact position of the public sewers must be determined on site by the applicant. Please note:


No development or new tree planting should be located within 3.5 metres either side of the centreline of the public sewer and all existing infrastructure should be protected during the course of construction works.

Yours faithfully,



Developer Services

SOUTHERN WATER

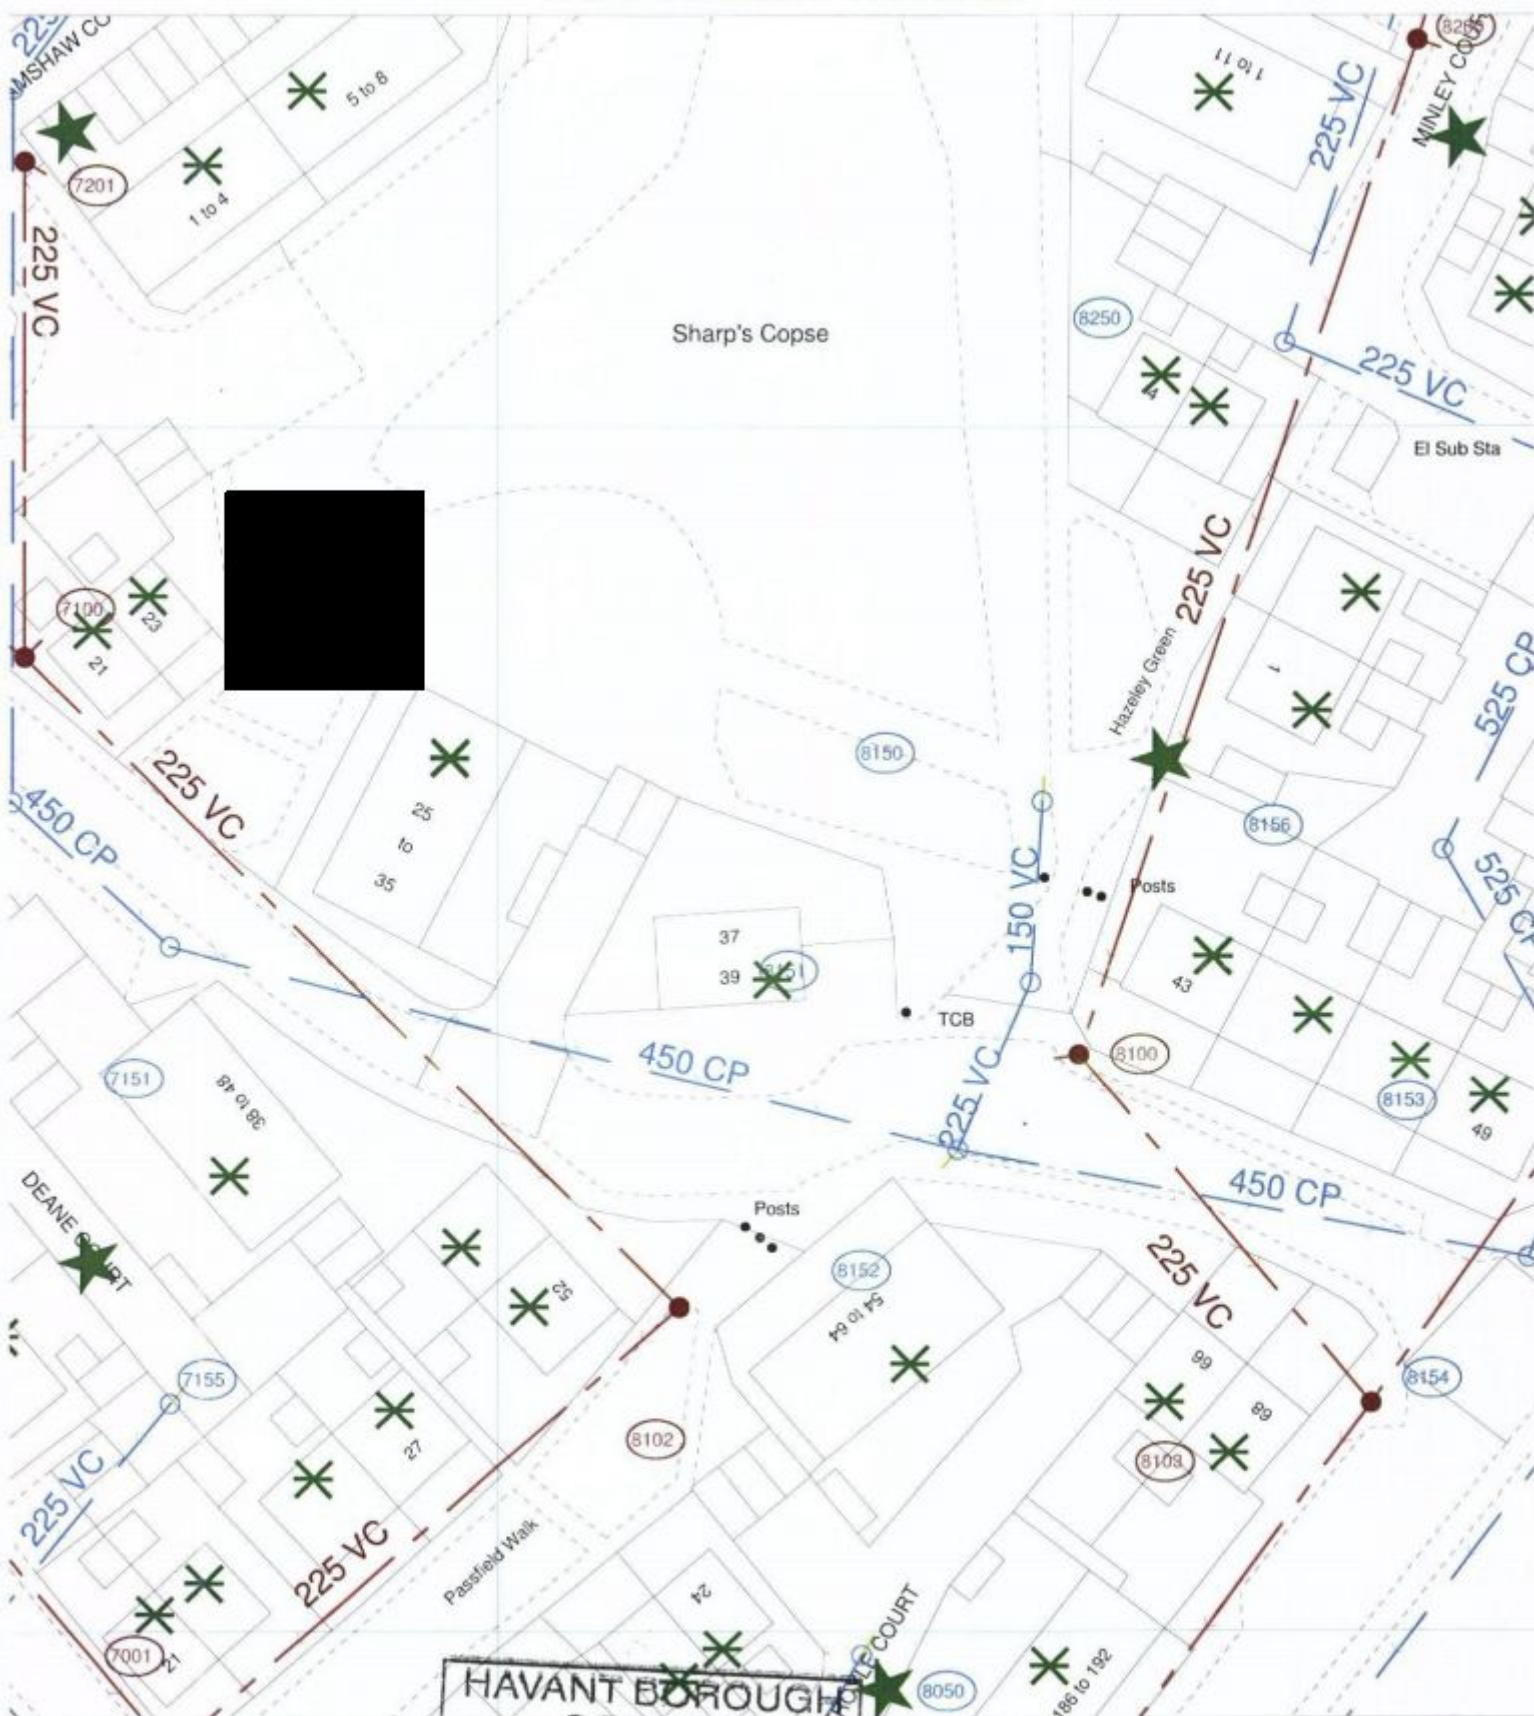

The positions of pipes shown on this plan are believed to be correct, but Southern Water Services Ltd accept no responsibility in the event of inaccuracy. The actual positions should be determined on site.

Based upon Ordnance Survey Digital Data with the permission of the controller of H.M.S.O. Crown Copyright Reserved Licence No. WD 28530

O.S. REF: SU7208SE

Screen Print

WARNING: BAC pipes are constructed of Bonded Asbestos Cement

WARNING: Unknown (UNK) materials may include Bonded Asbestos Cement

HAVANT BOROUGH
COUNCIL

23 JUL 2012

RECEIVED

Scale: 1:60

 Southern
Water

Printed By: banuh

Date: 19-7-2012

Southern Water MapGuide Browser

Requested By: