
0 2 4 6 8 10m

N

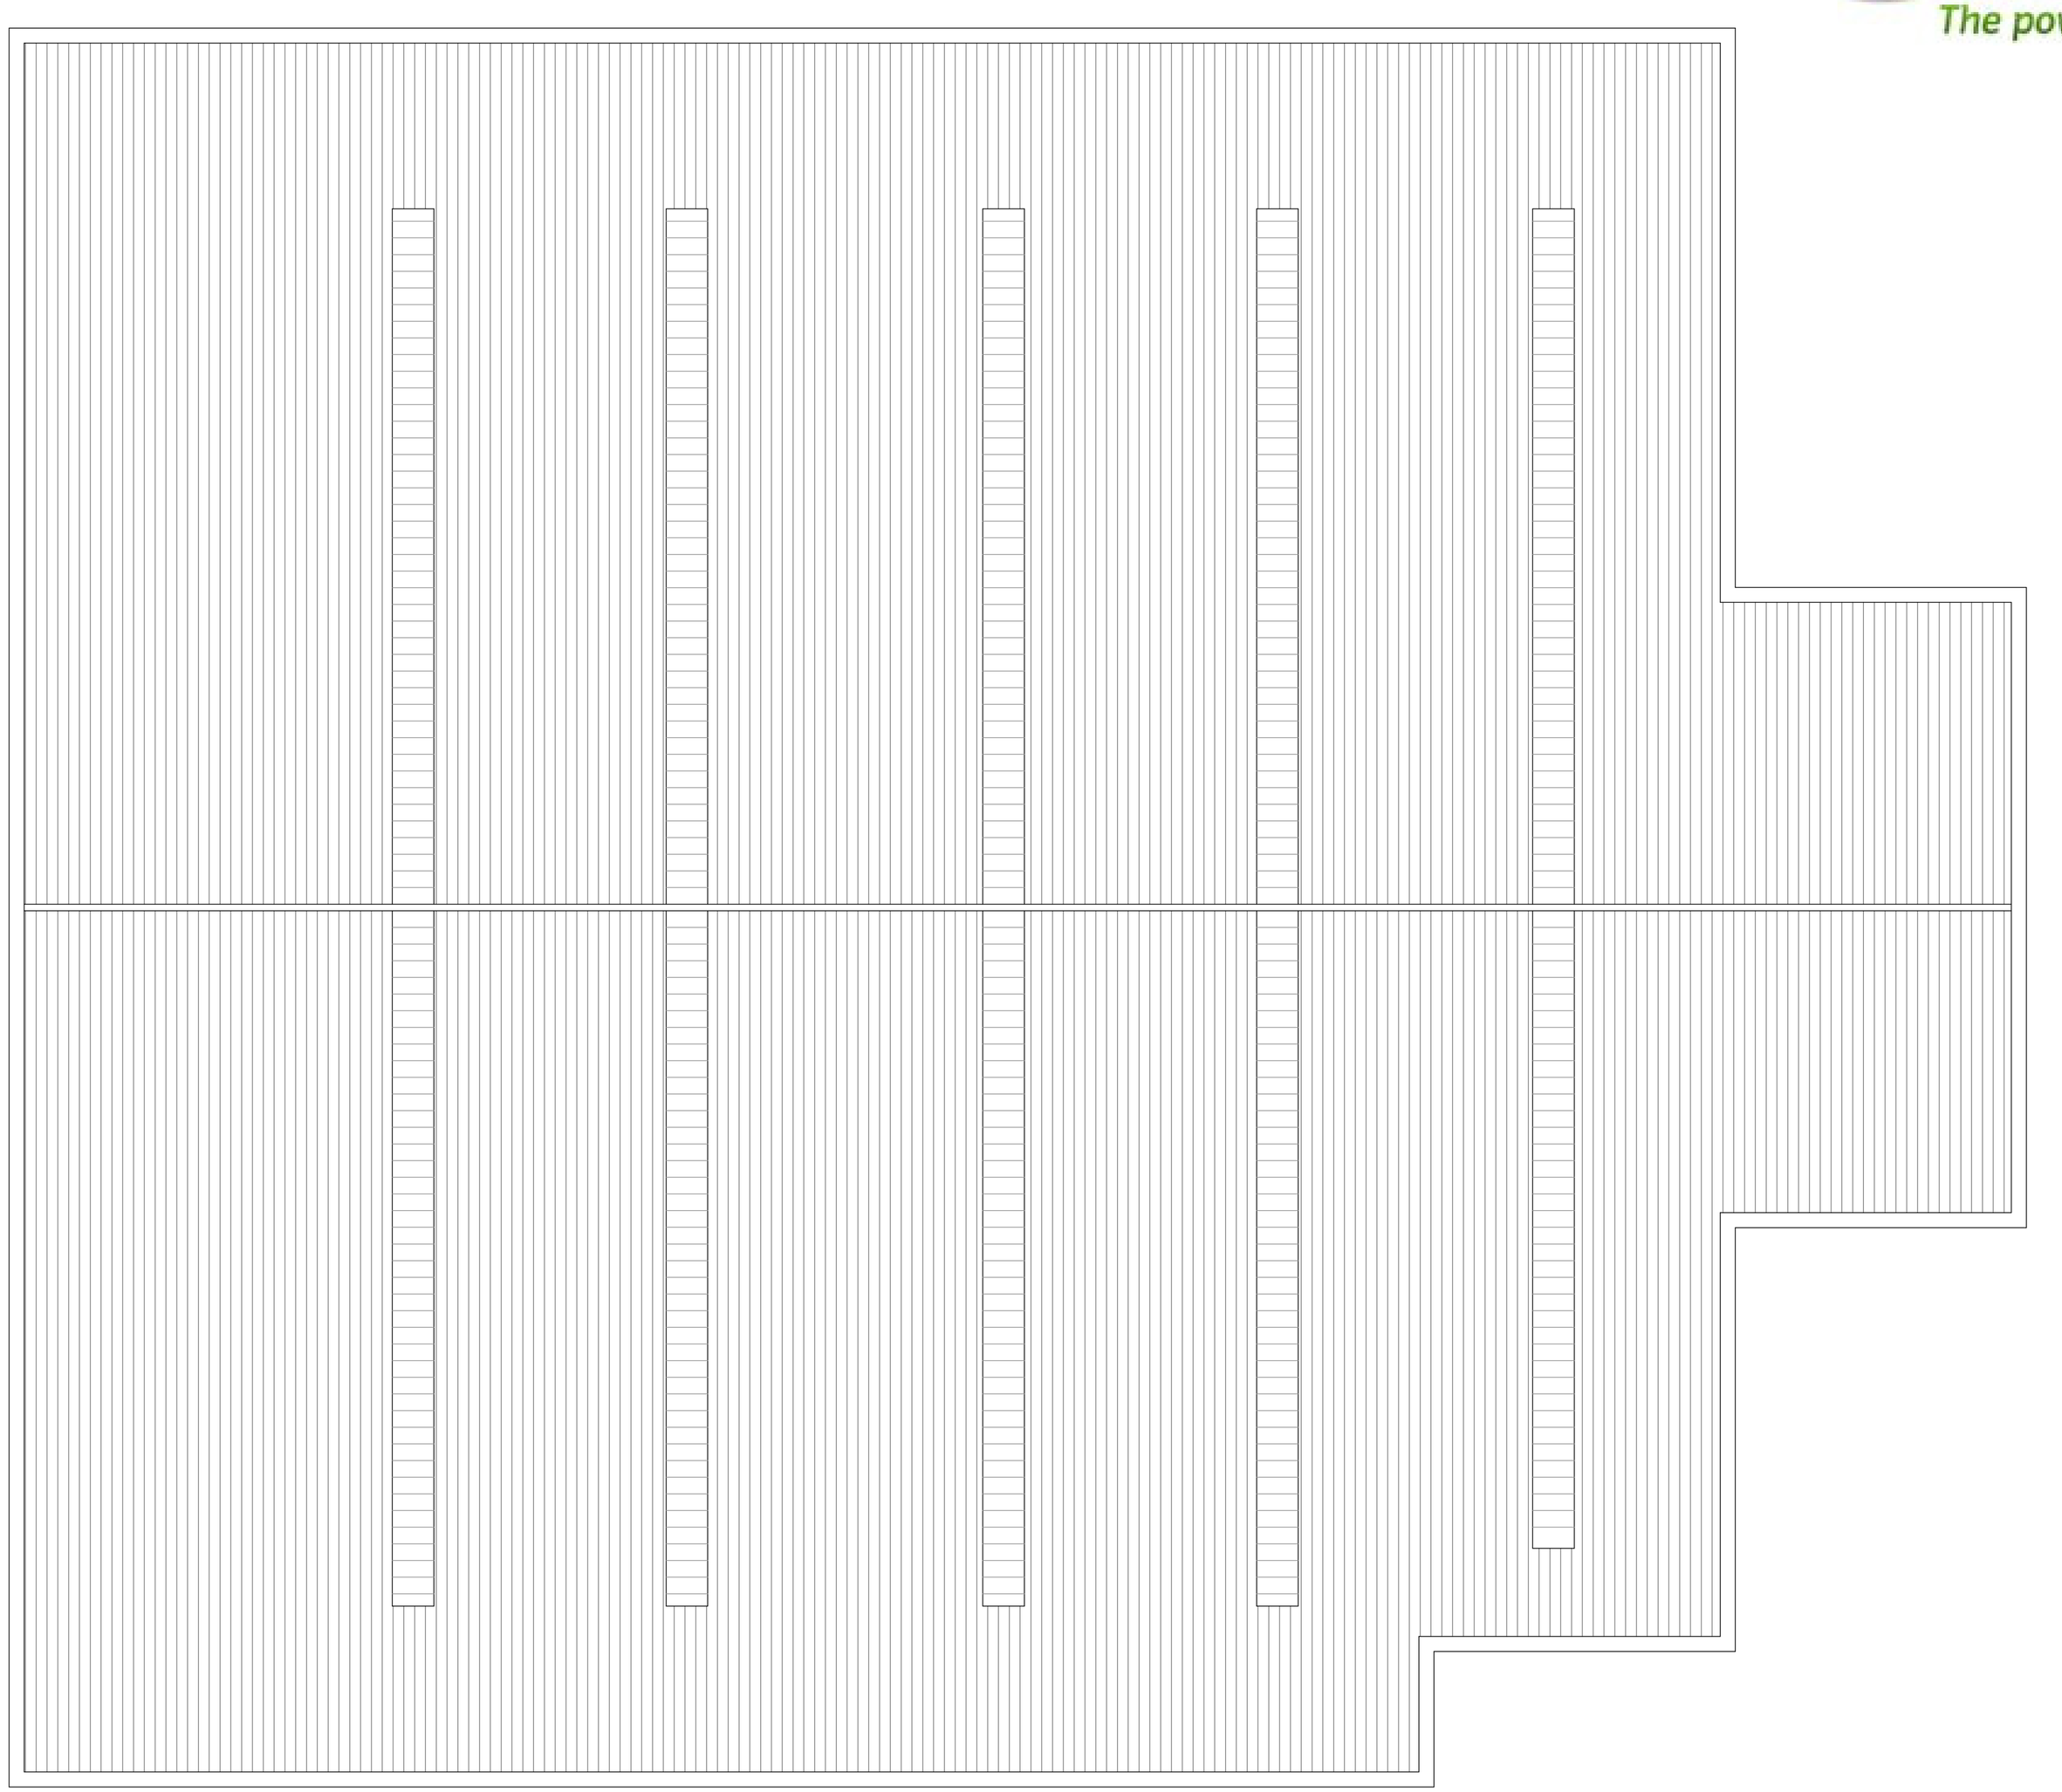

HI TECHNOLOGY GROUP

ROOF PLAN (EXISTING) A1 SCALE 1/100