

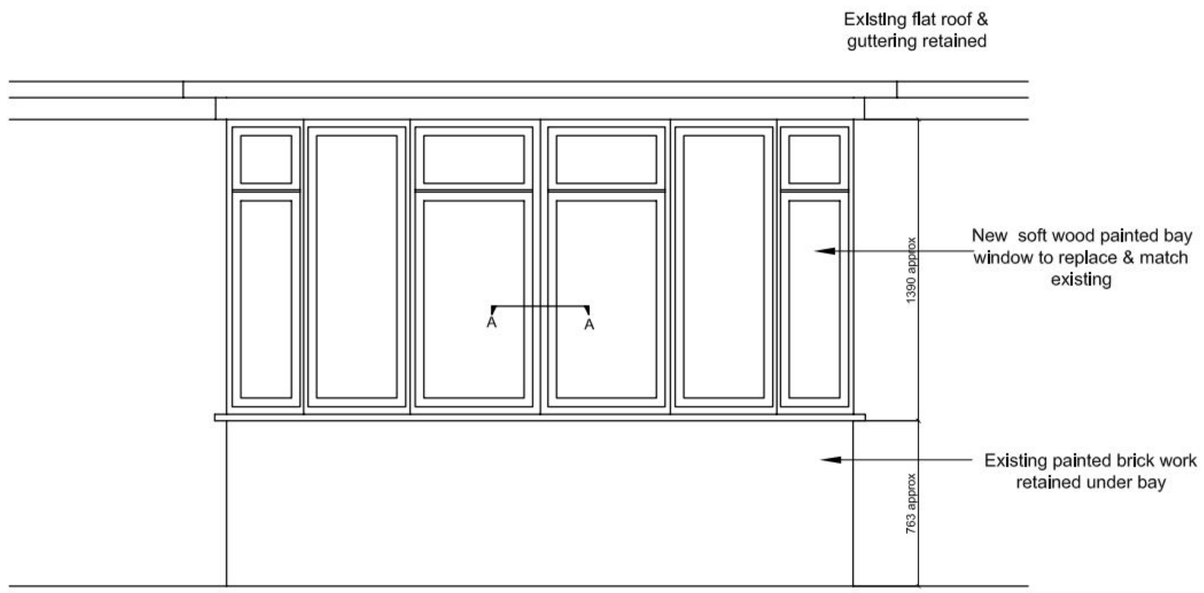


Bay Window Elevation (1)
Scale 1:20

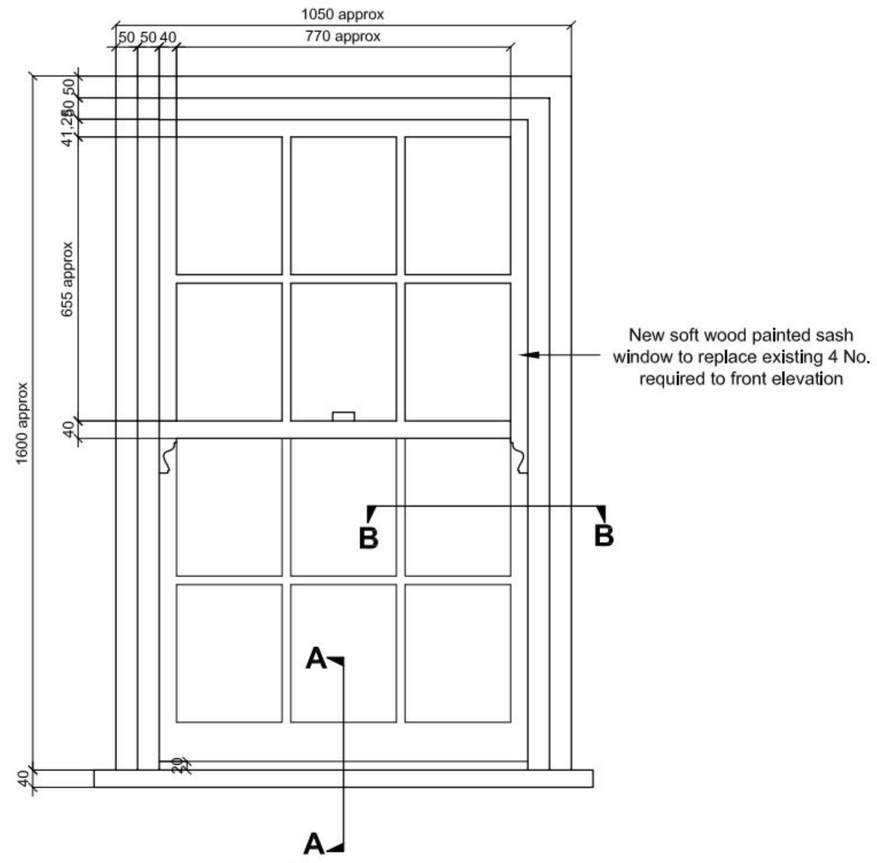


Sash Window Elevation (2)
Scale 1:10

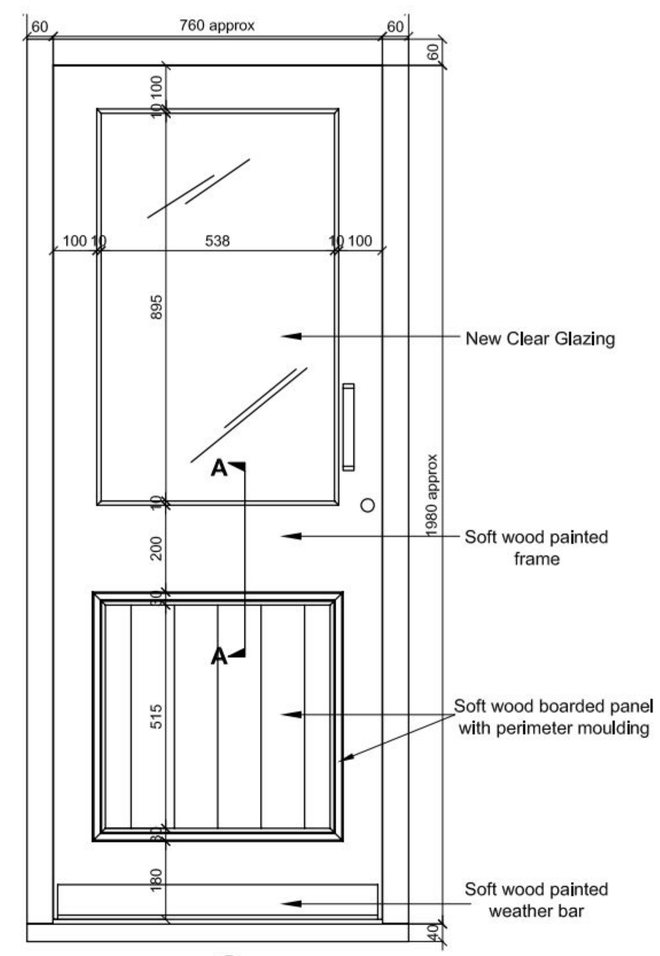


Elevation of Side Entrance Door (3)
Scale: 1:10

Note :-
This drawing must not be scaled. All dimensions and levels must be checked on site and any discrepancies are to be reported to ARC DESIGN ASSOCIATES prior to manufacture.


This drawing to be read in conjunction with drawing No. 1668/01

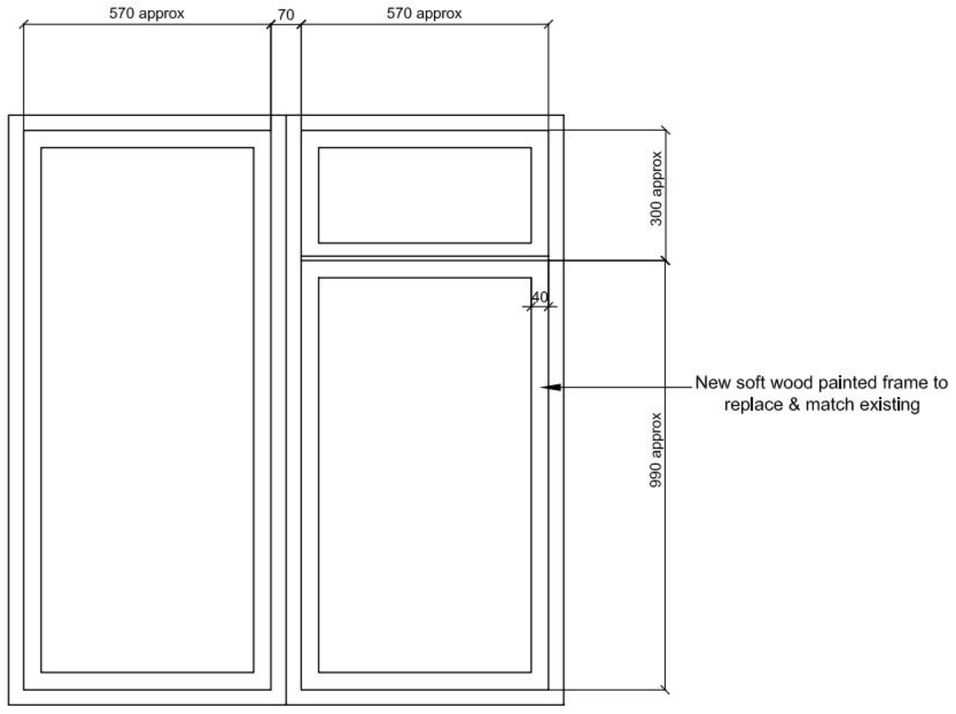

Elevation to part of bay window casement (1)
Scale 1:10

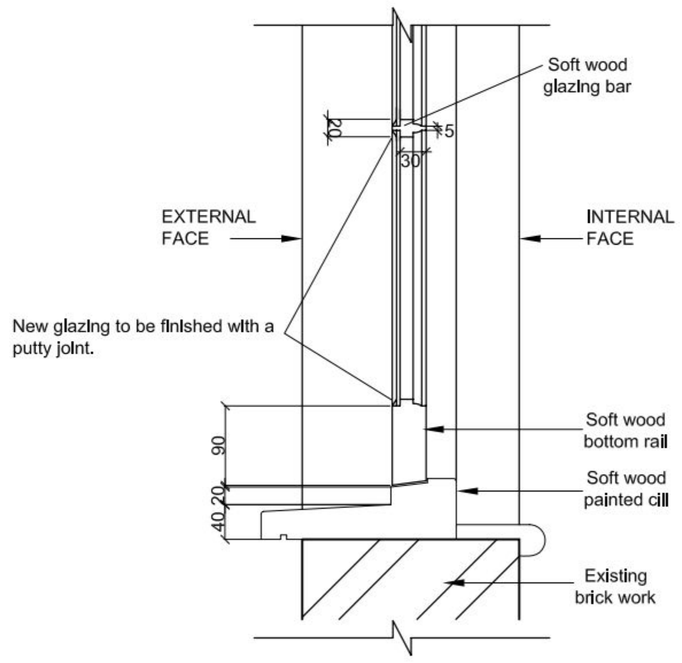

Sash Window Detail Section AA (2)
Scale 1:5

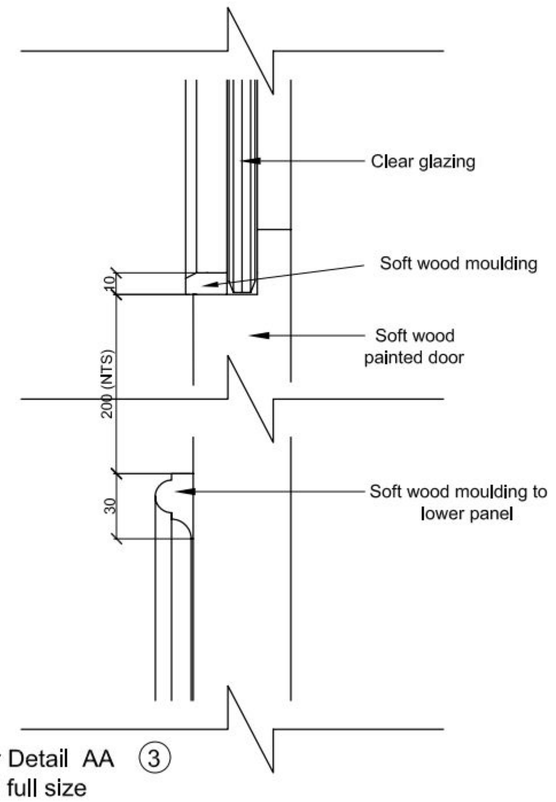

Side Door Detail AA (3)
Scale: 1/2 full size

Rev	Date	
B	July 11	Glazing bar detail revised.
A	June 11	Notes added to sash window detail

ARC DESIGN ASSOCIATES
51 - 55 Fowler Road
Halnault
Essex IG6 3XE
Tel : 020 8559 8666
Fax: 020 8559 8777

CLIENT
Punch Taverns

PROJECT
The Golden Lion
54 Bedhampton Road
Havant PO9 3EY


TITLE
Replacement Windows &
Door Details

ISSUE
Planning


Drawing No. 1668/03 Rev. B

Scale: As Shown
Date: May 11
Drawn: M.A


PERMIT

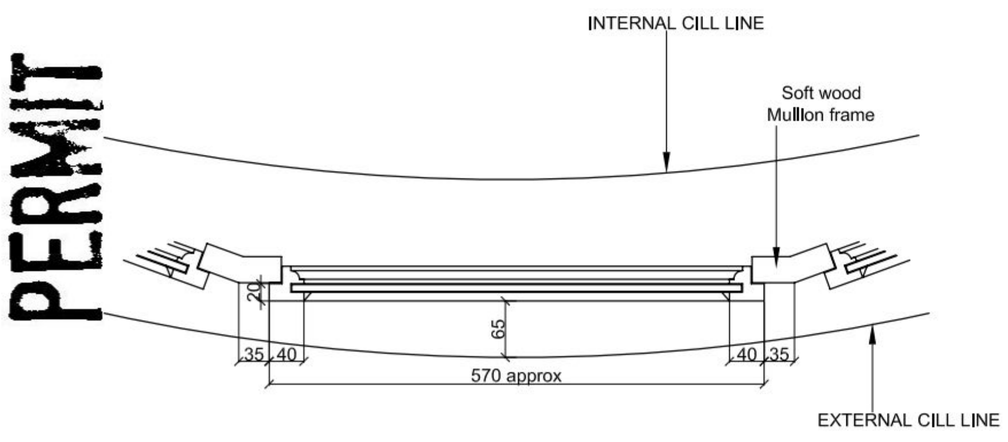

Part plan section of casement to bay window (1)
Scale 1:5

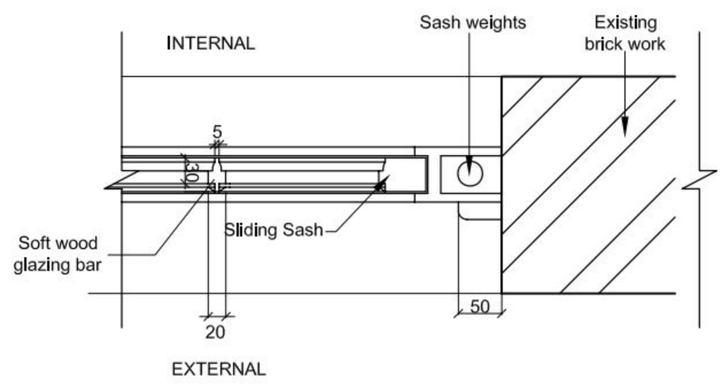

Sash Window Detail Section BB (2)
Scale 1:5

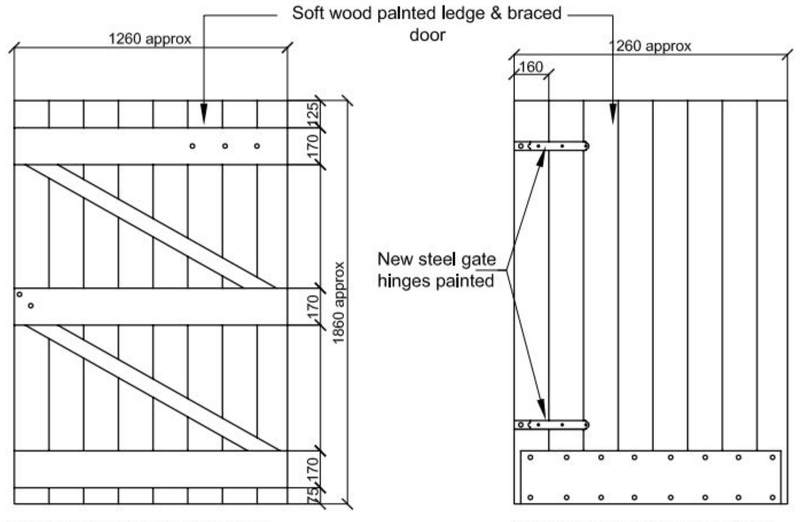

Internal Elevation To Barn Door

External Elevation To Barn Door

Barn Doors (1 Pair) (4)
Scale 1:20