


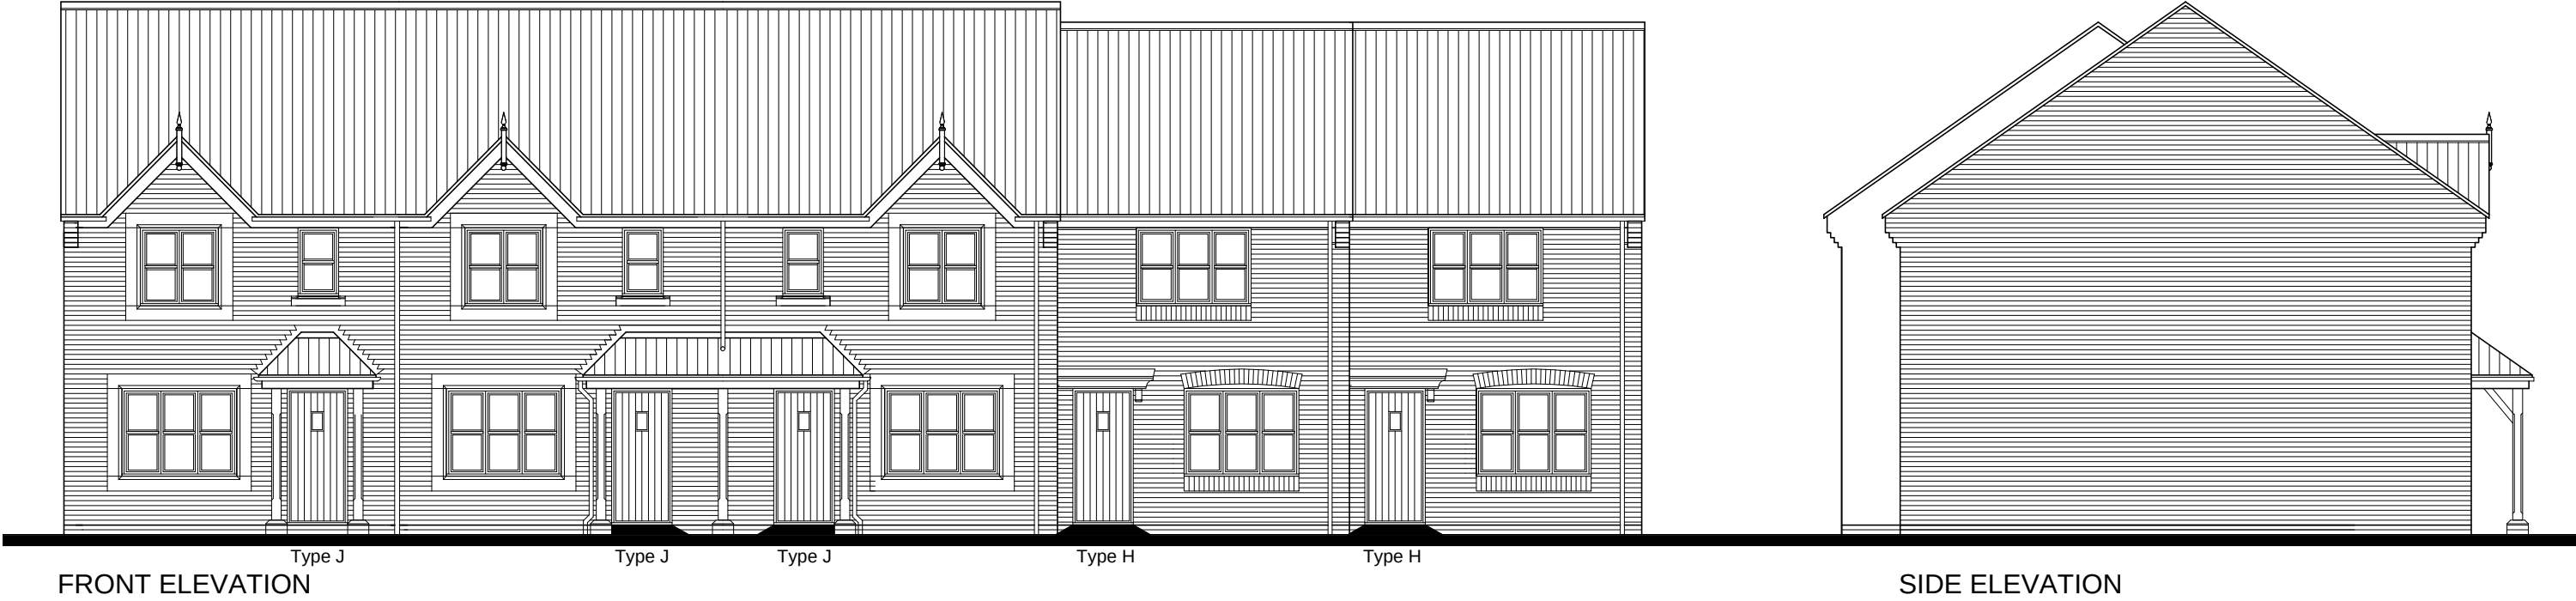

0m 1m 2m 3m 4m 5m
SCALE 1:100

House Type J-H

BLOOR HOMES[®]
•this drawing is copyright.

New Lane
Havant

Jan 2012
1:100 @ A3

Plot 69-73 Elevations

NLH/P69-73/02