



Notes

Copyright: All rights reserved.
This drawing must not be reproduced without permission.
This drawing must not be scaled. Dimensions are in millimetres unless specified.

Reference Drawings:


- A01 Existing Out Building Plans & Elevations
A02 Proposed Out Building Plans
A03 Proposed Out Building Elevations & Sections
A04 Site Plan

North Point.

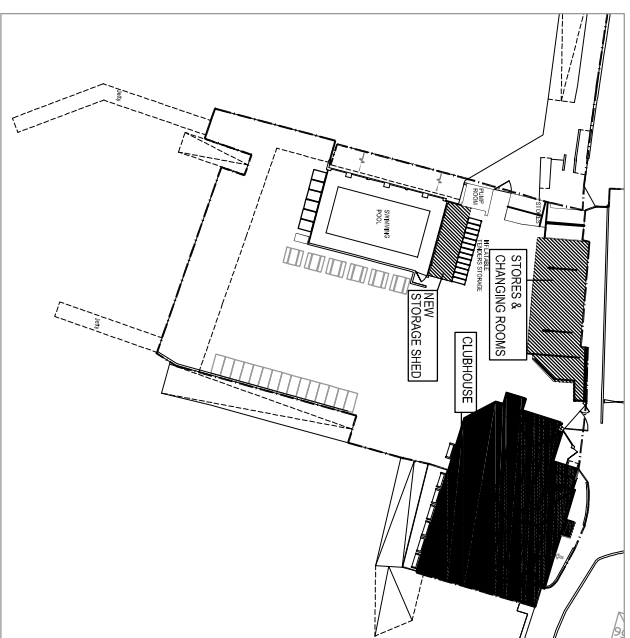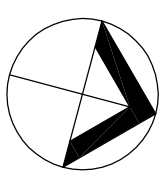


Rev	Date	Revision Note	By	Check
-----	------	---------------	----	-------


EW TM		EllisWilliams Architects 151 Rossmore Avenue London EC8R 4AB T: +44 (0)20 7841 7200	
EW TM		EllisWilliams Architects 151 Rossmore Avenue London EC8R 4AB T: +44 (0)20 7841 7200	

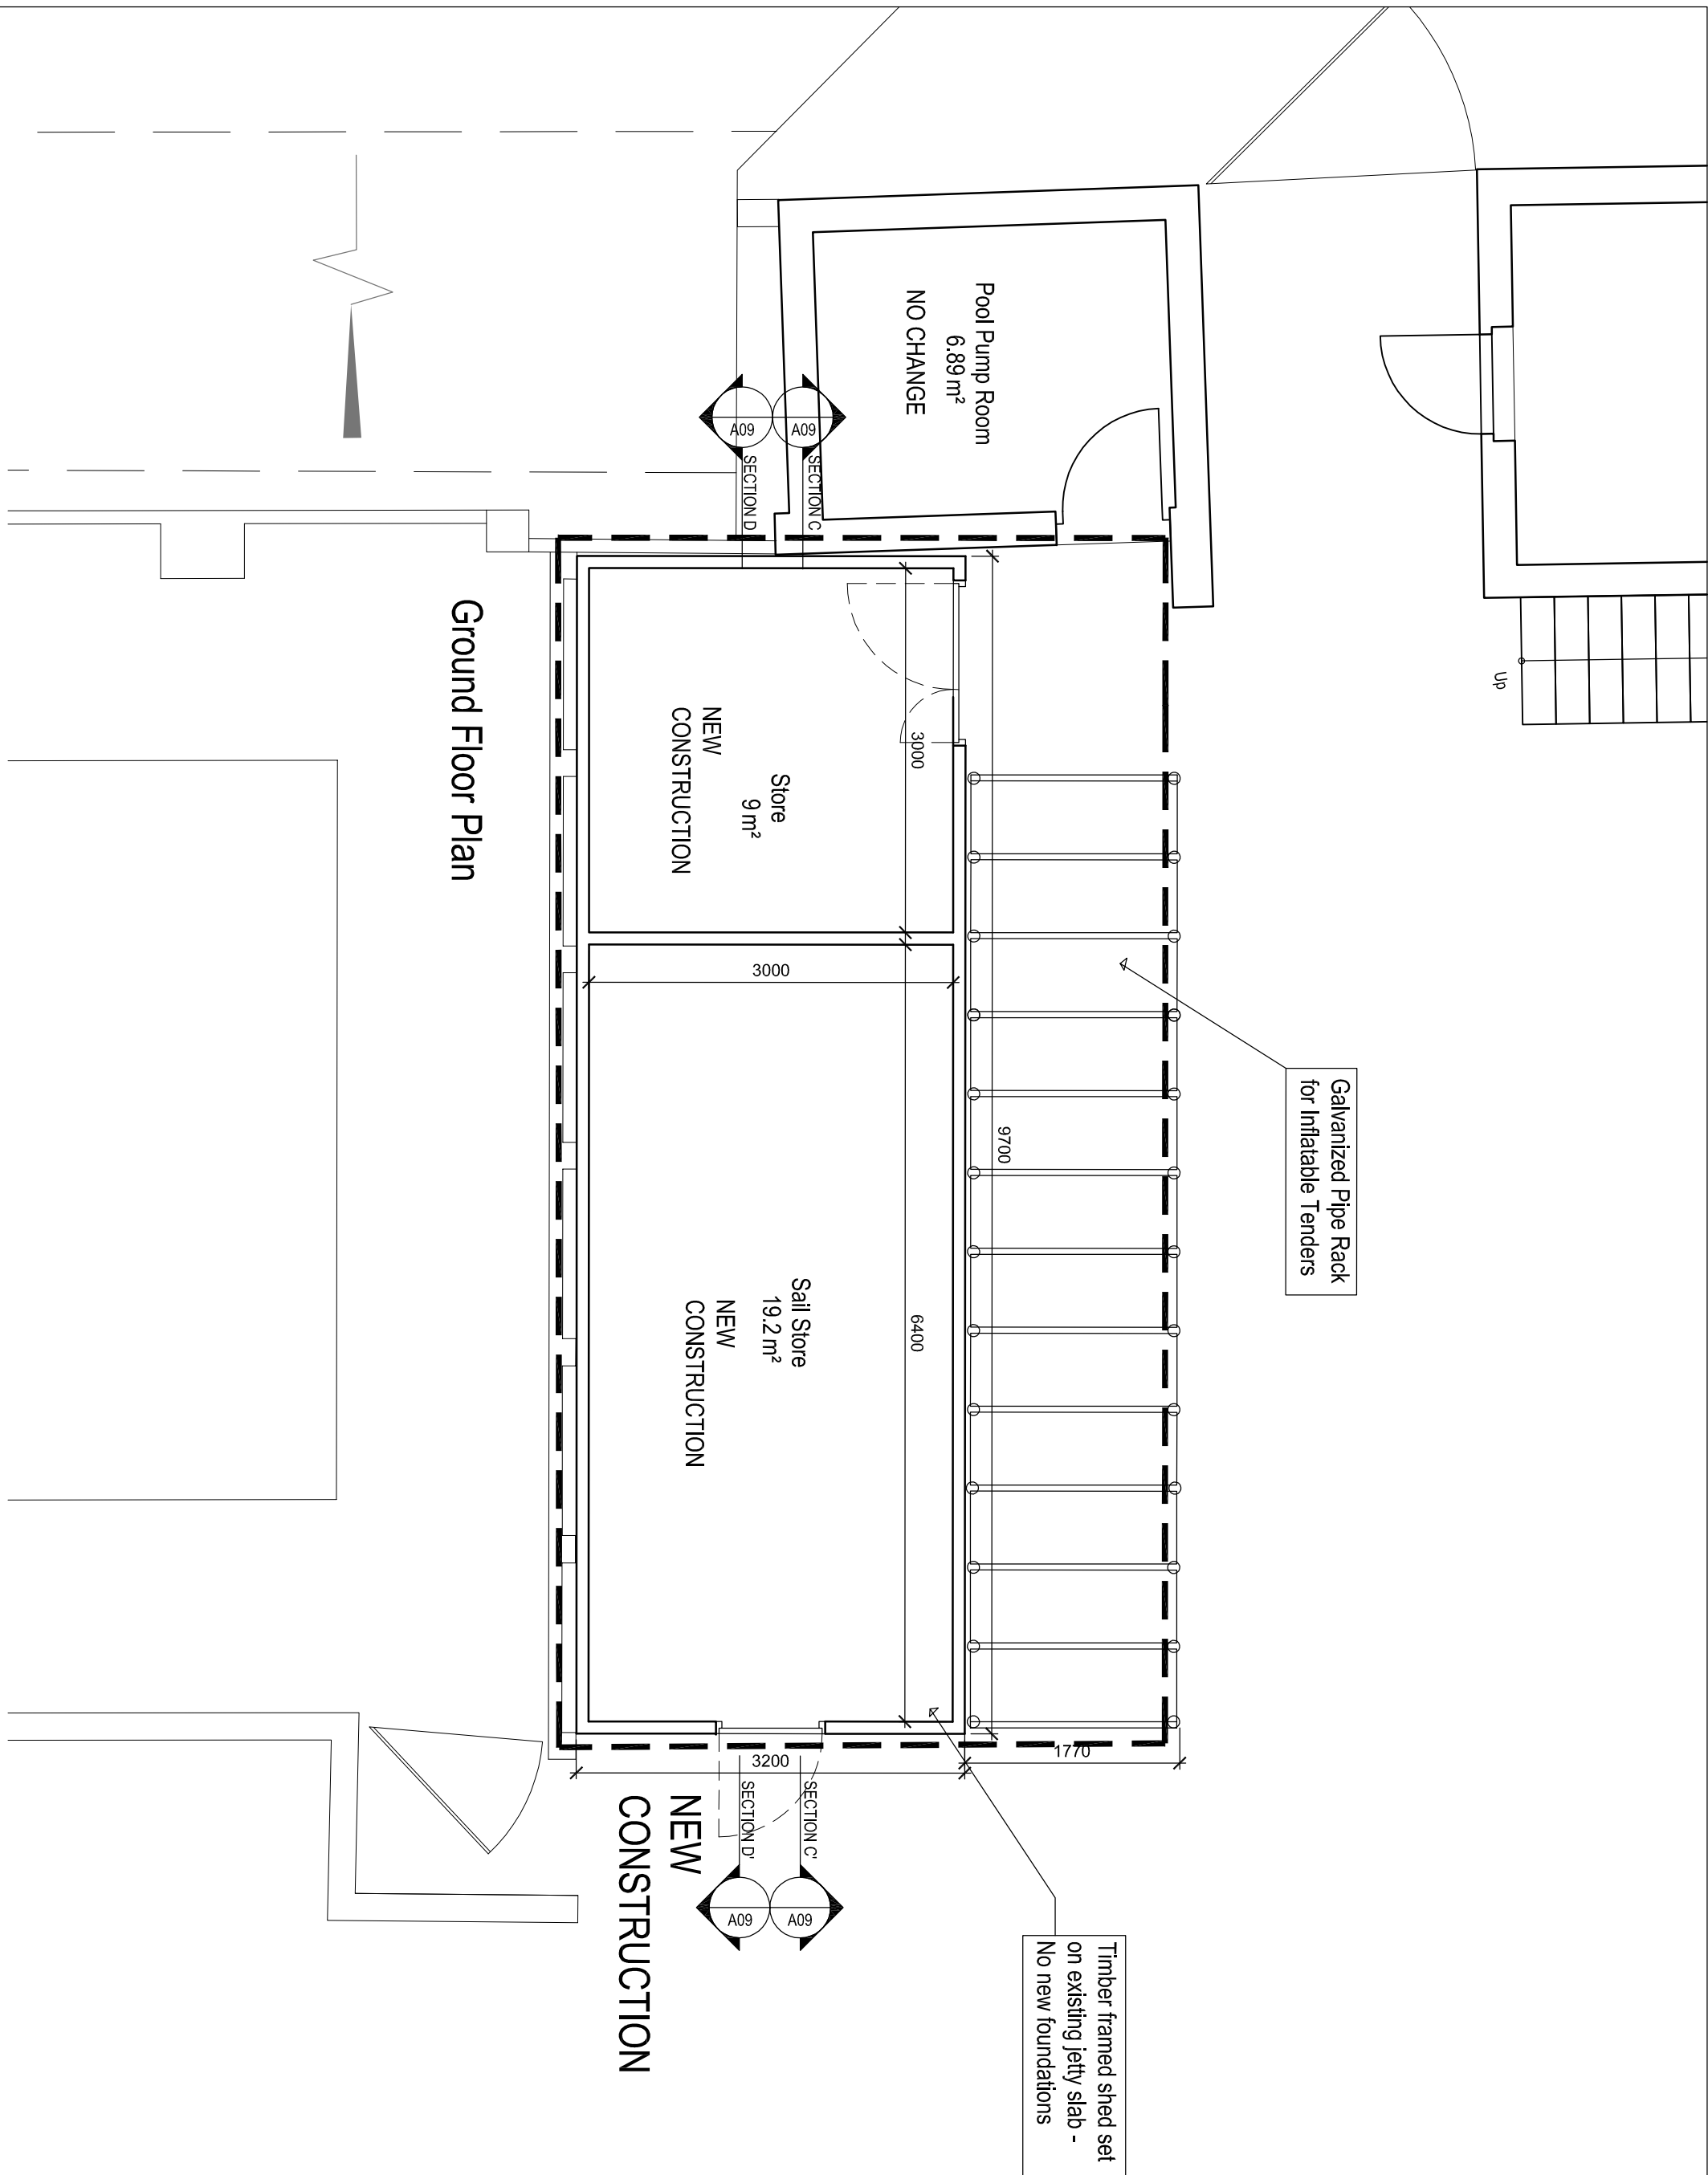


Ground Floor Plan

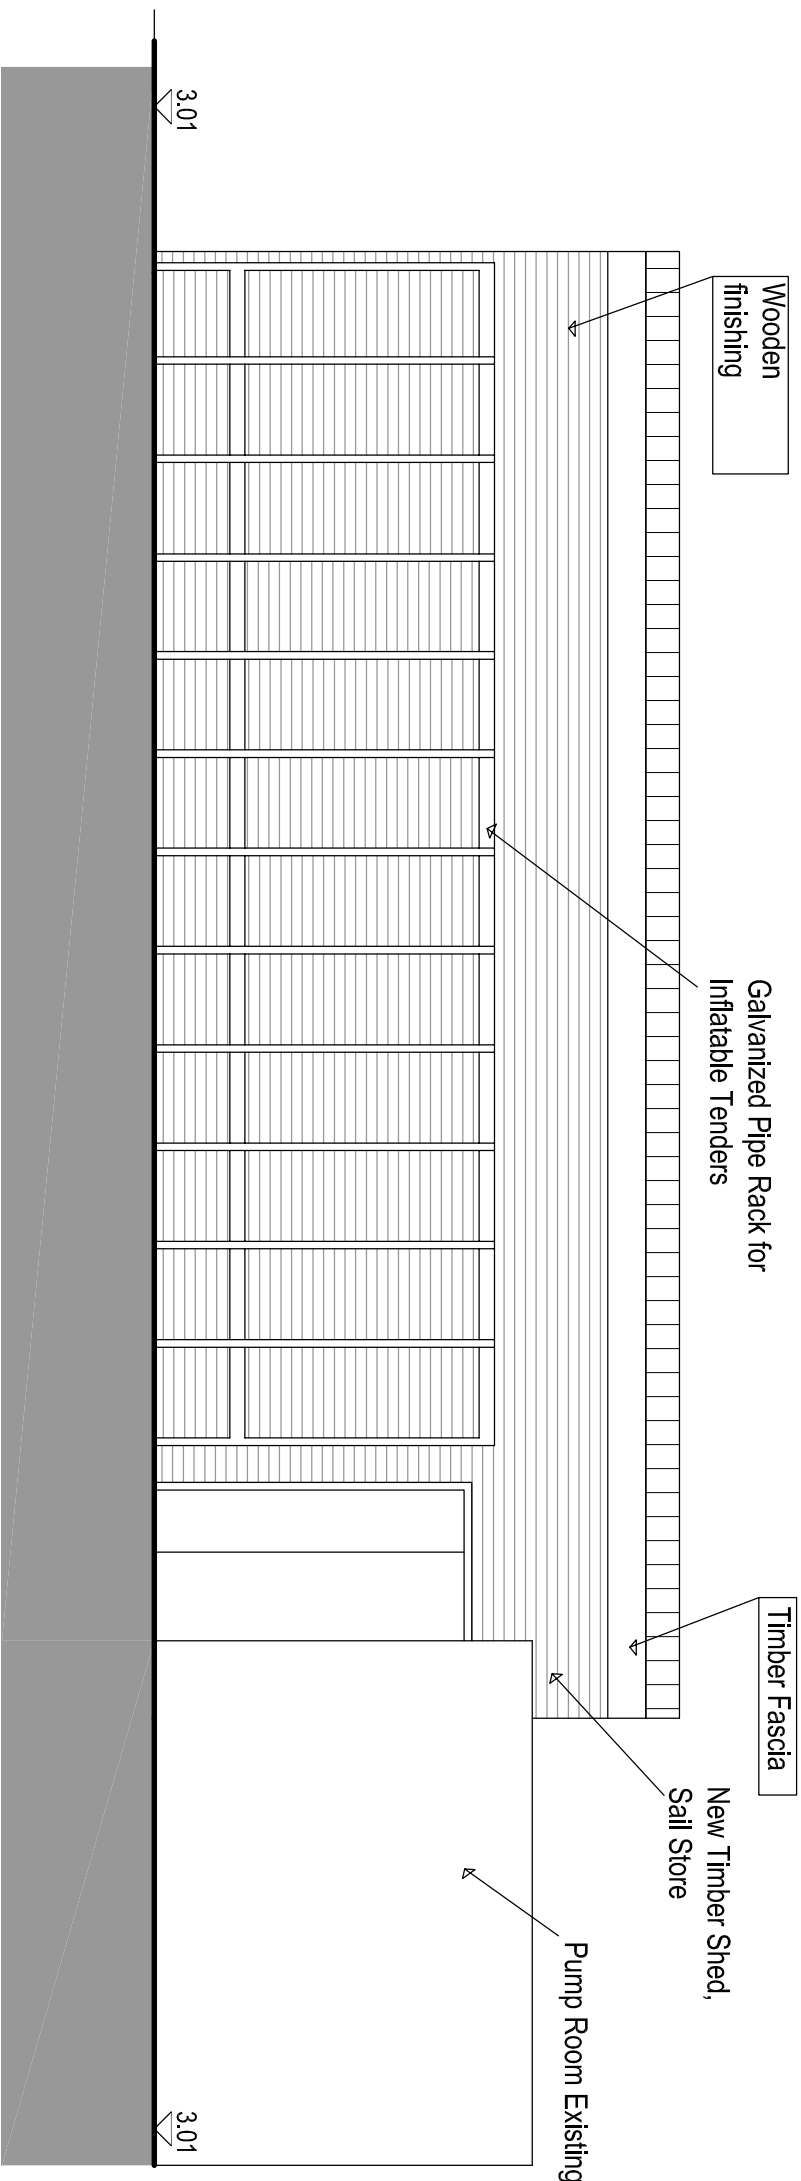


North Elevation

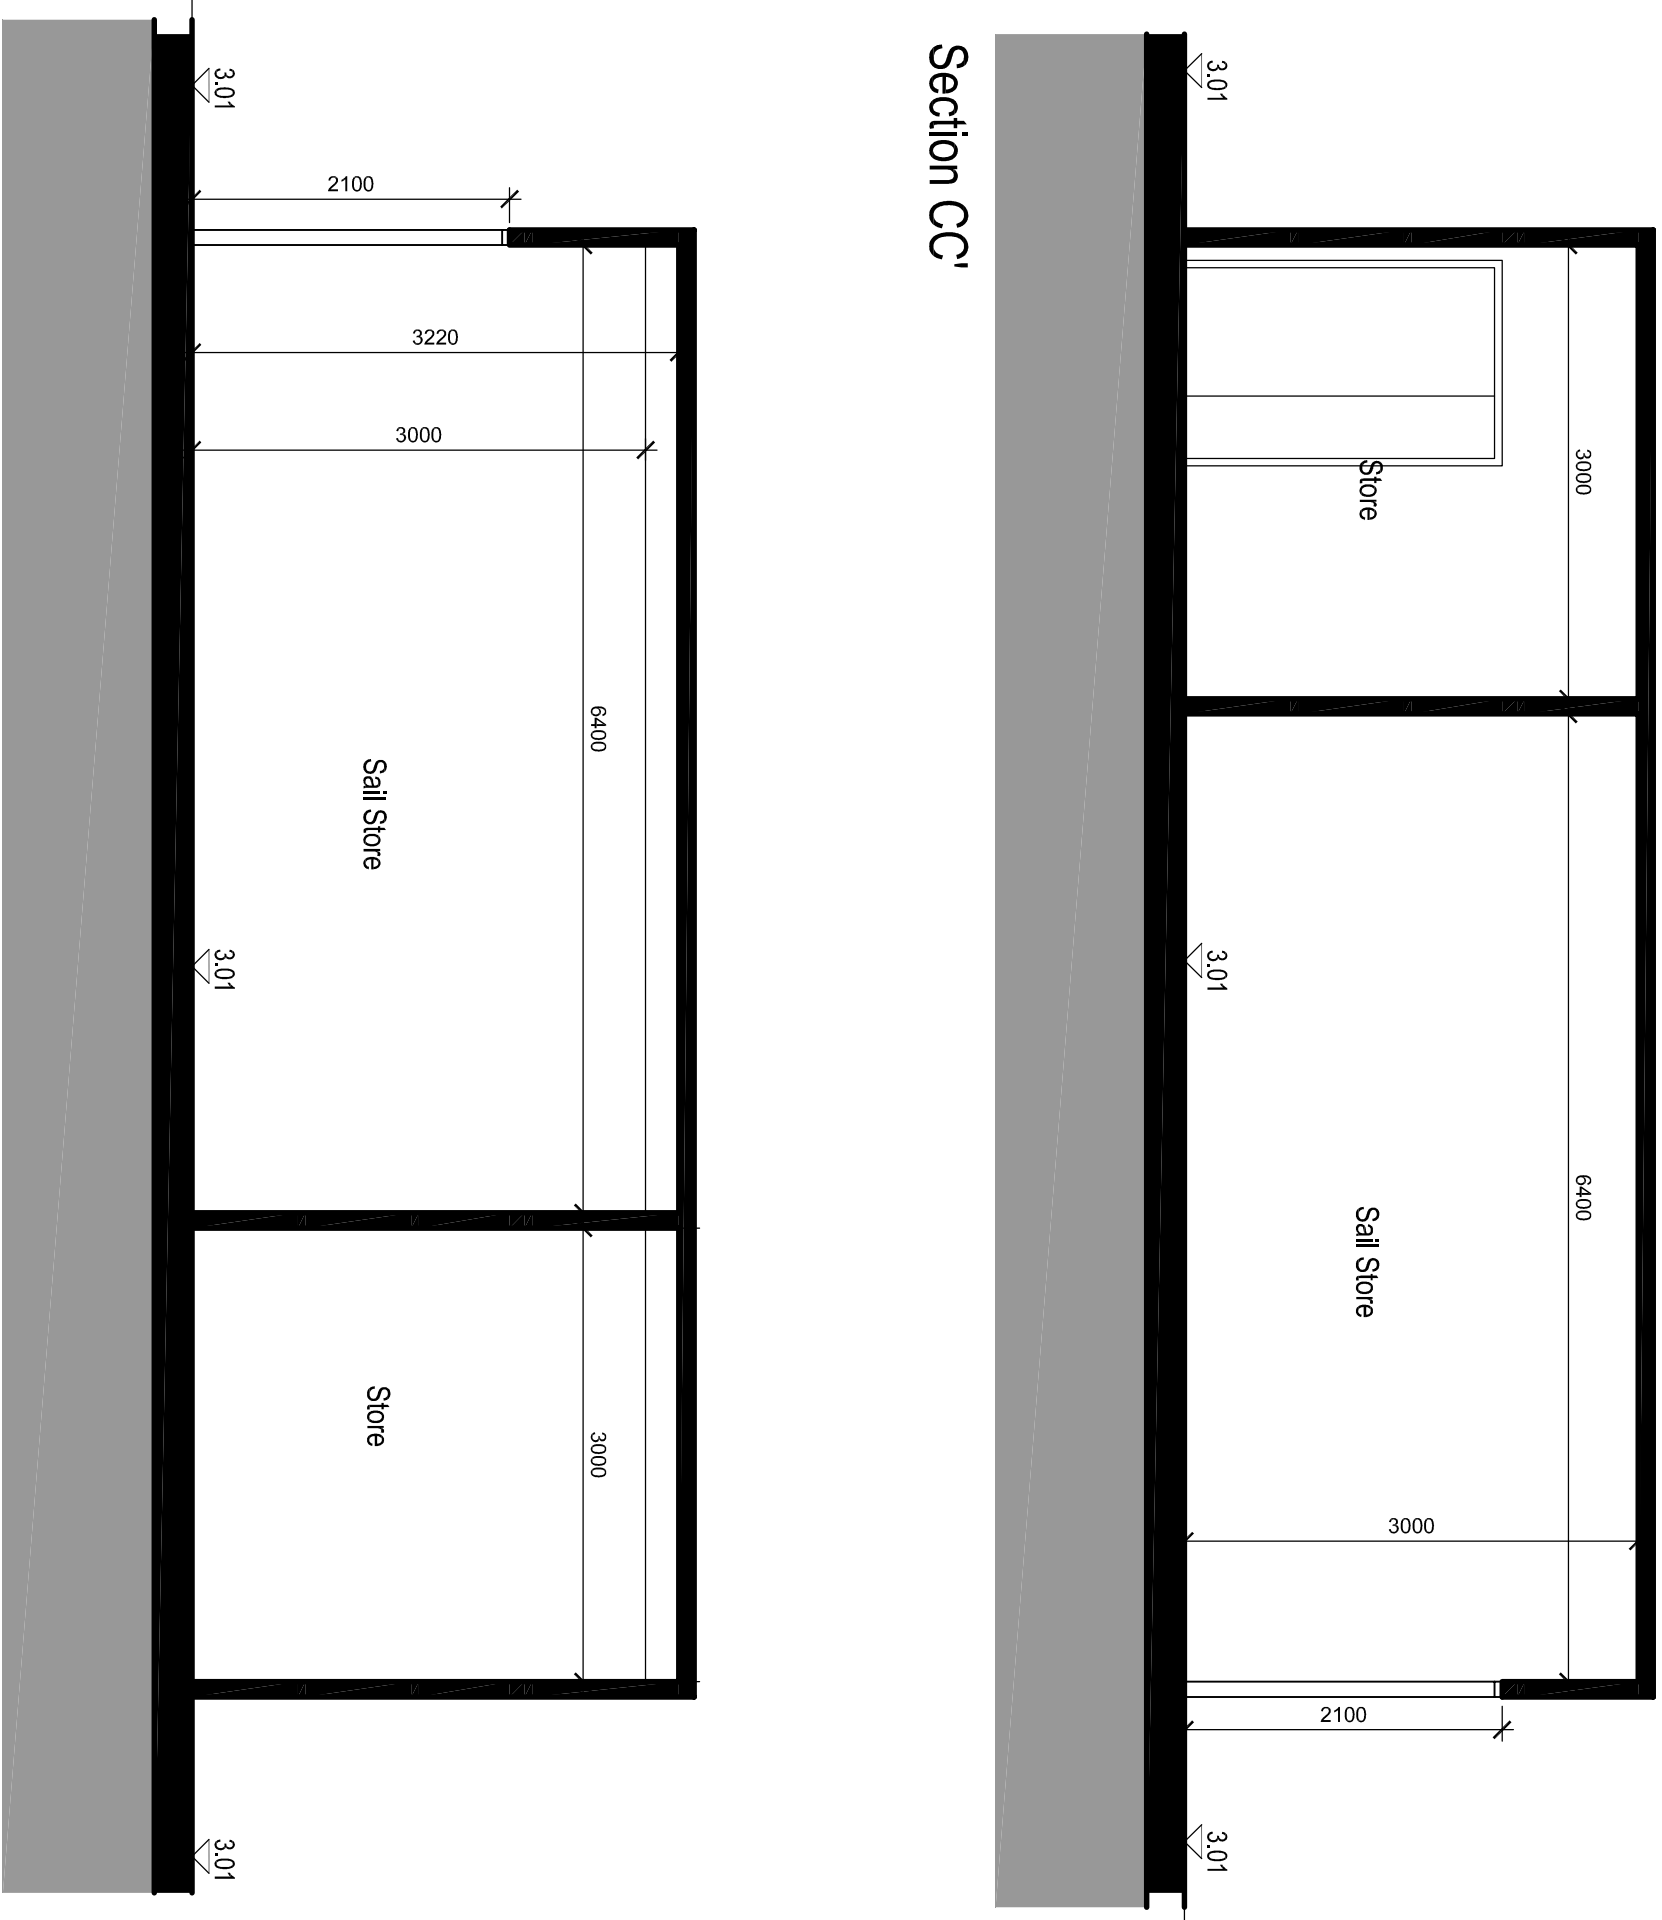


Section CC'

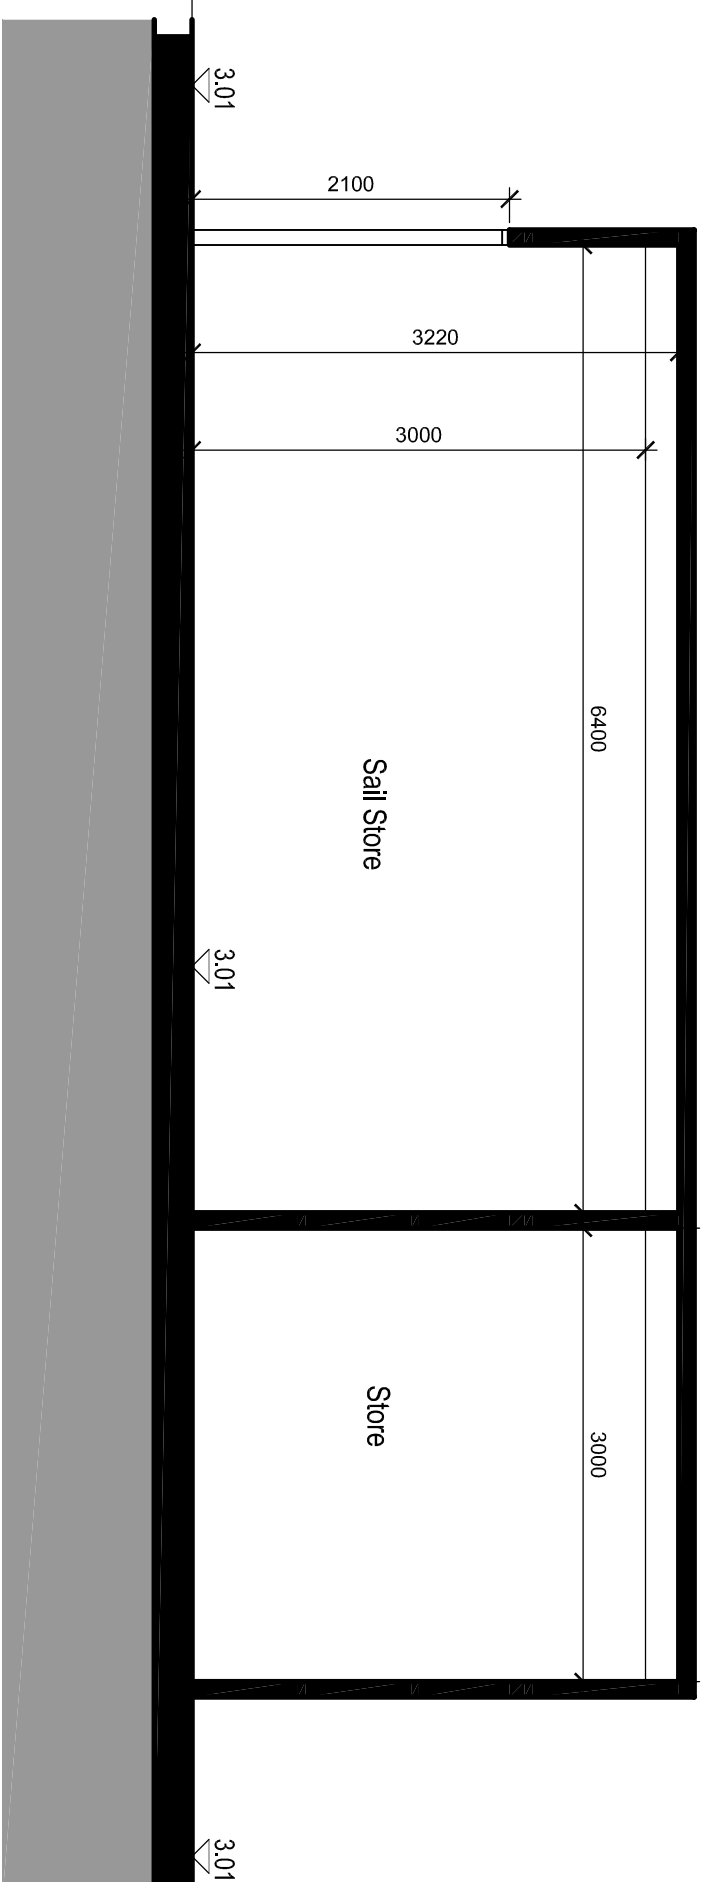

Section DD'

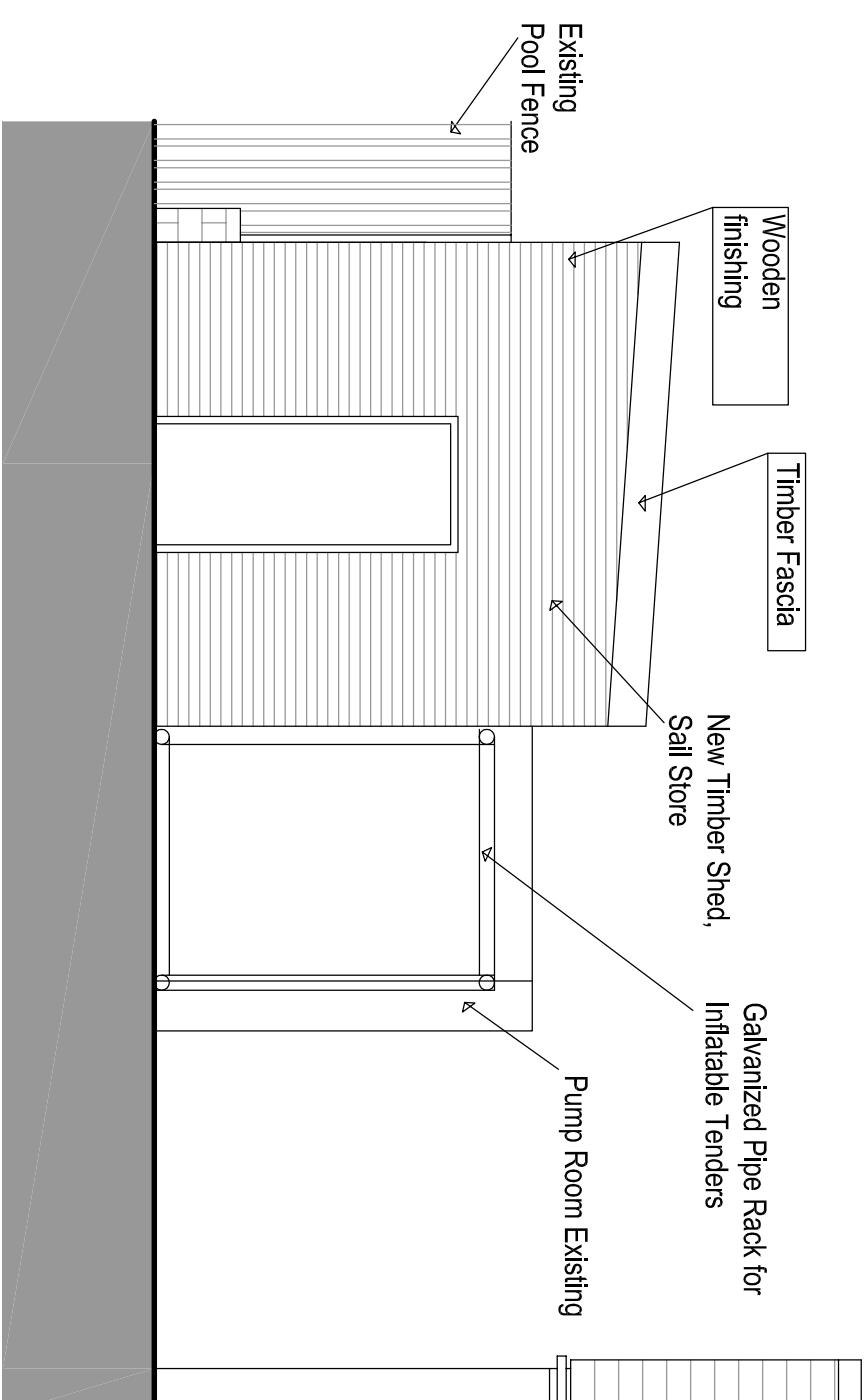

East Elevation

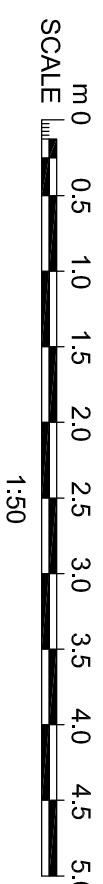

1:50