


14 MAVIS CRESCENT PO9 2AE

PERMIT

PROPOSED CHANGES TO PORCH
(FRONT VIEW)

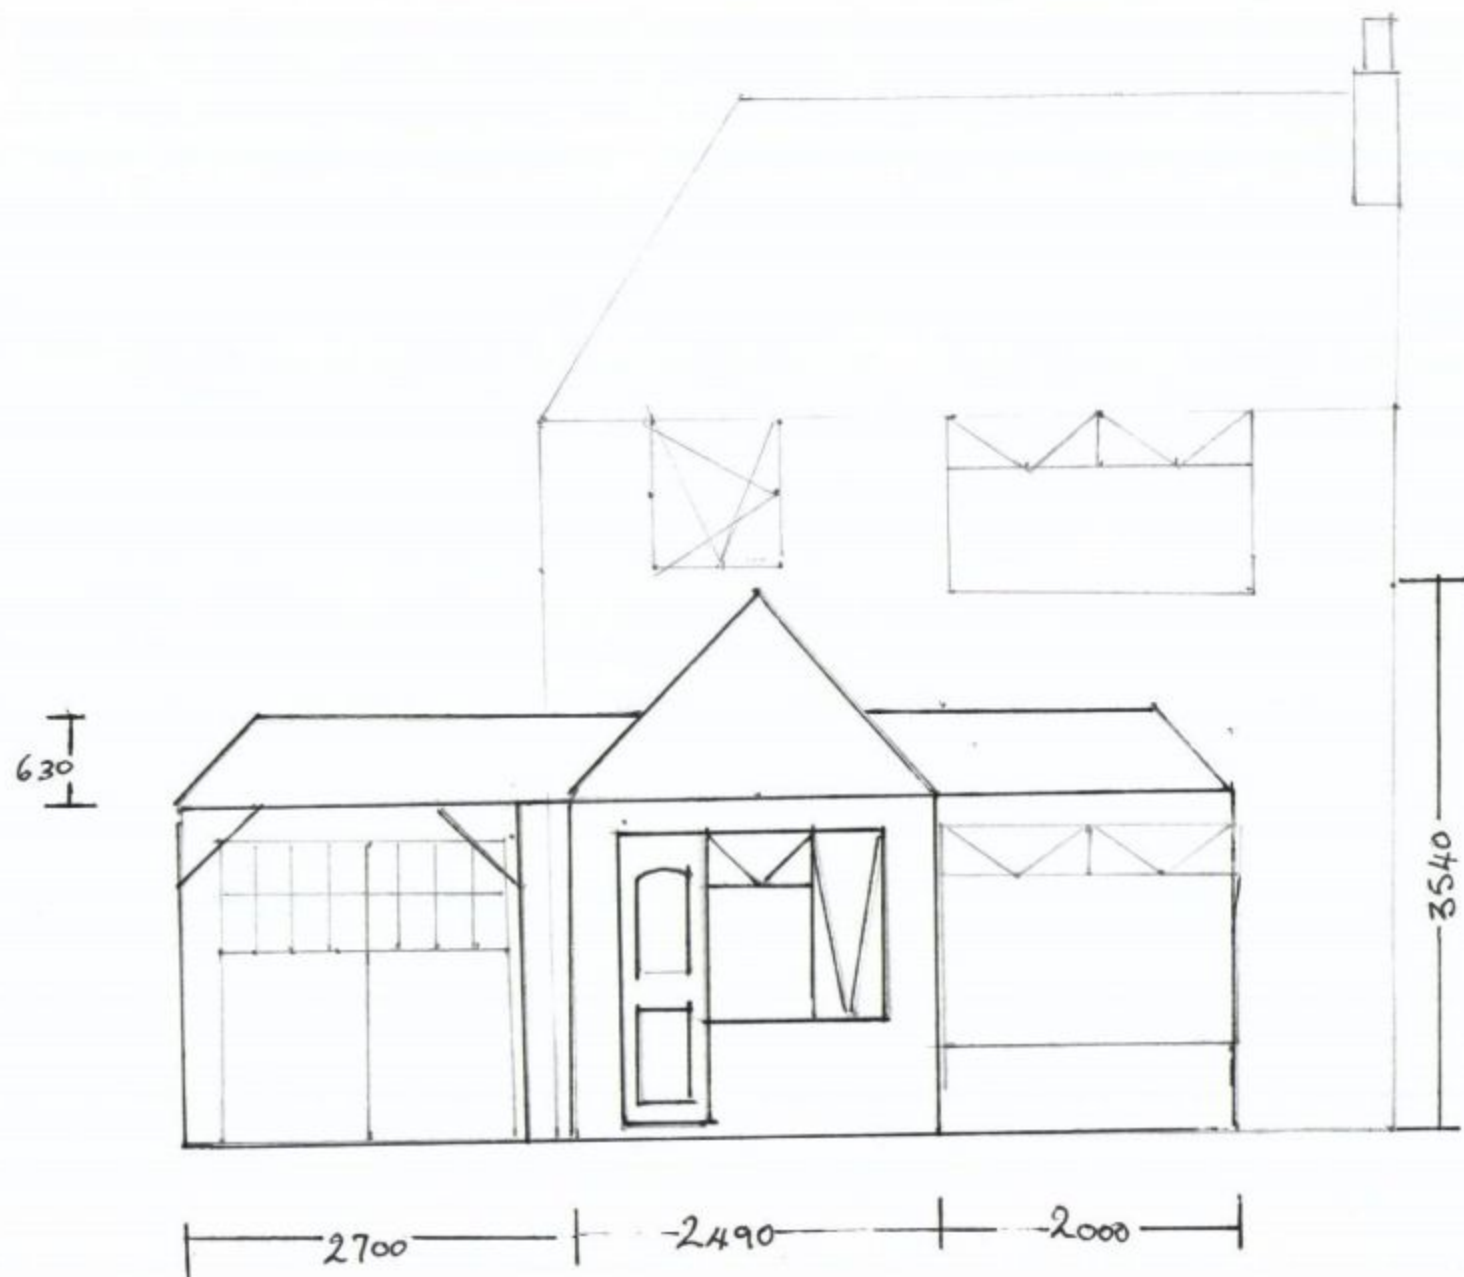

HAVANT BOROUGH COUNCIL
DEVELOPMENT CONTROL
14 NOV 2011
RECEIVED