


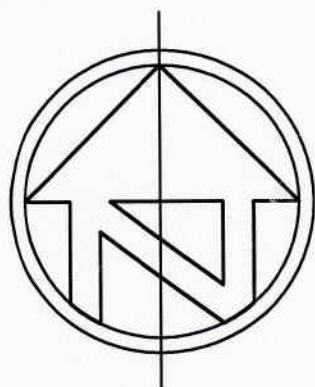


Ordnance Survey (c) Crown Copyright 2012. All rights reserved. Licence number 100020449

Location Plan
1:1250



900mm Brickwork boundary wall
1800mm Brickwork boundary wall


Existing balcony terrace
to be removed

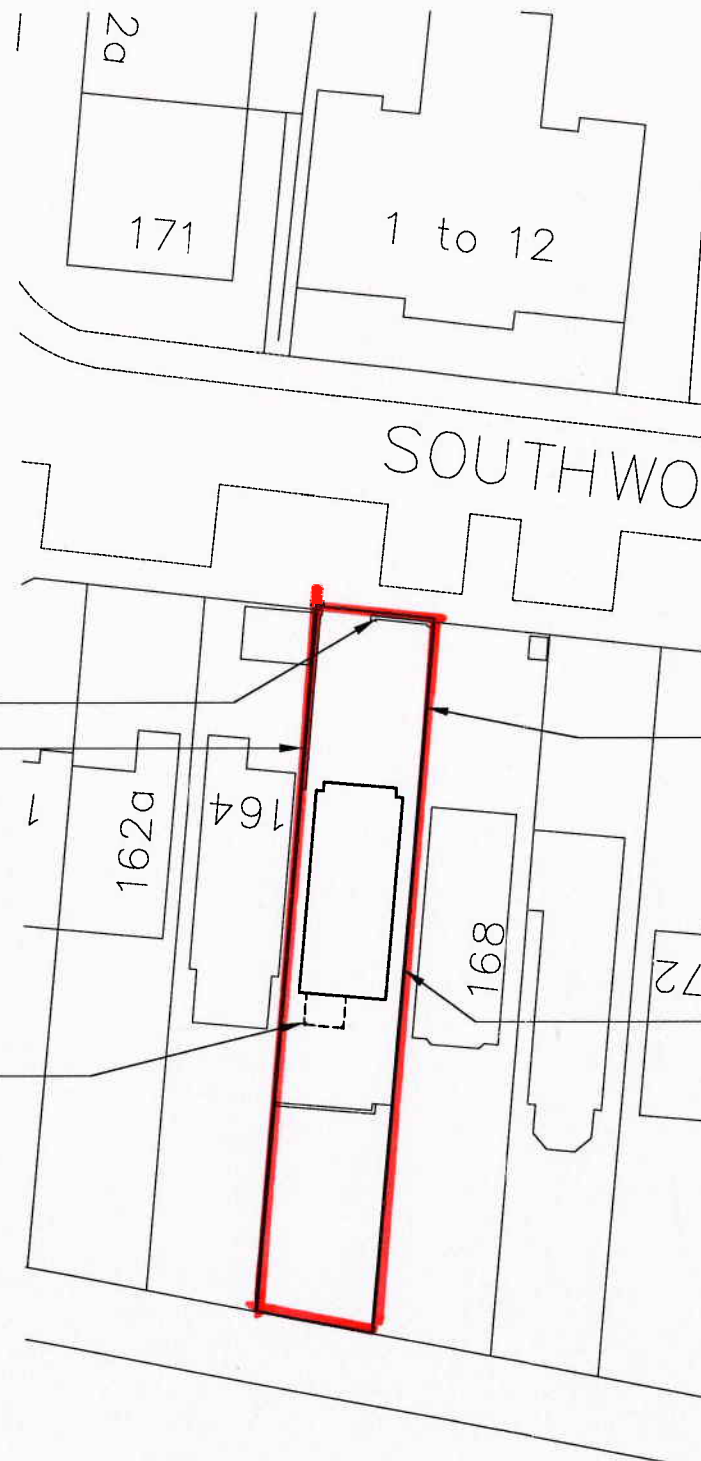

Block Plan- Existing
1:500

900mm Timber
boundary fence
(front)

1800mm Timber
boundary fence
(side of house and
rear garden)

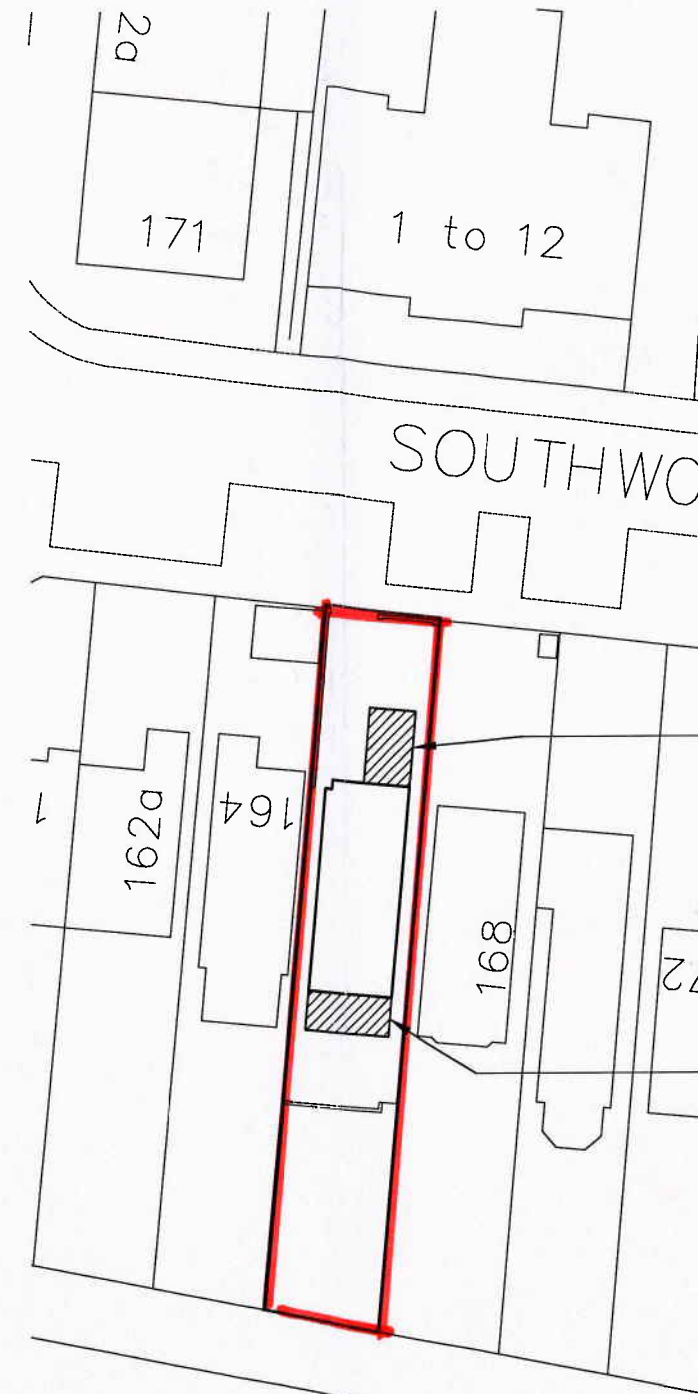

Block Plan- Proposed
1:500

Proposed garage
extension

Proposed single
storey rear
extension

