
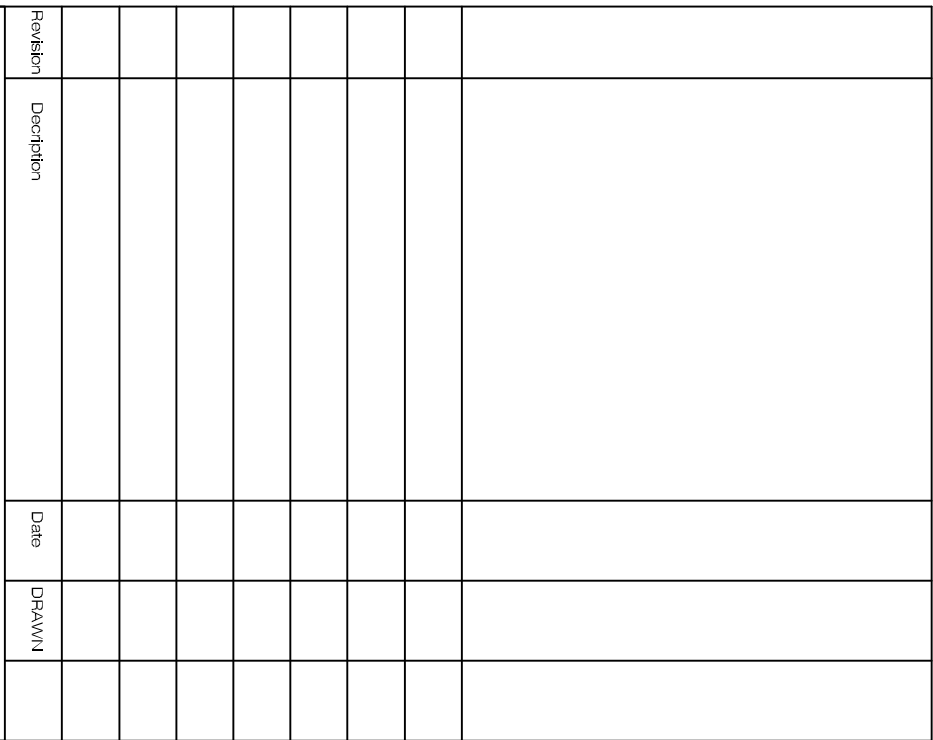
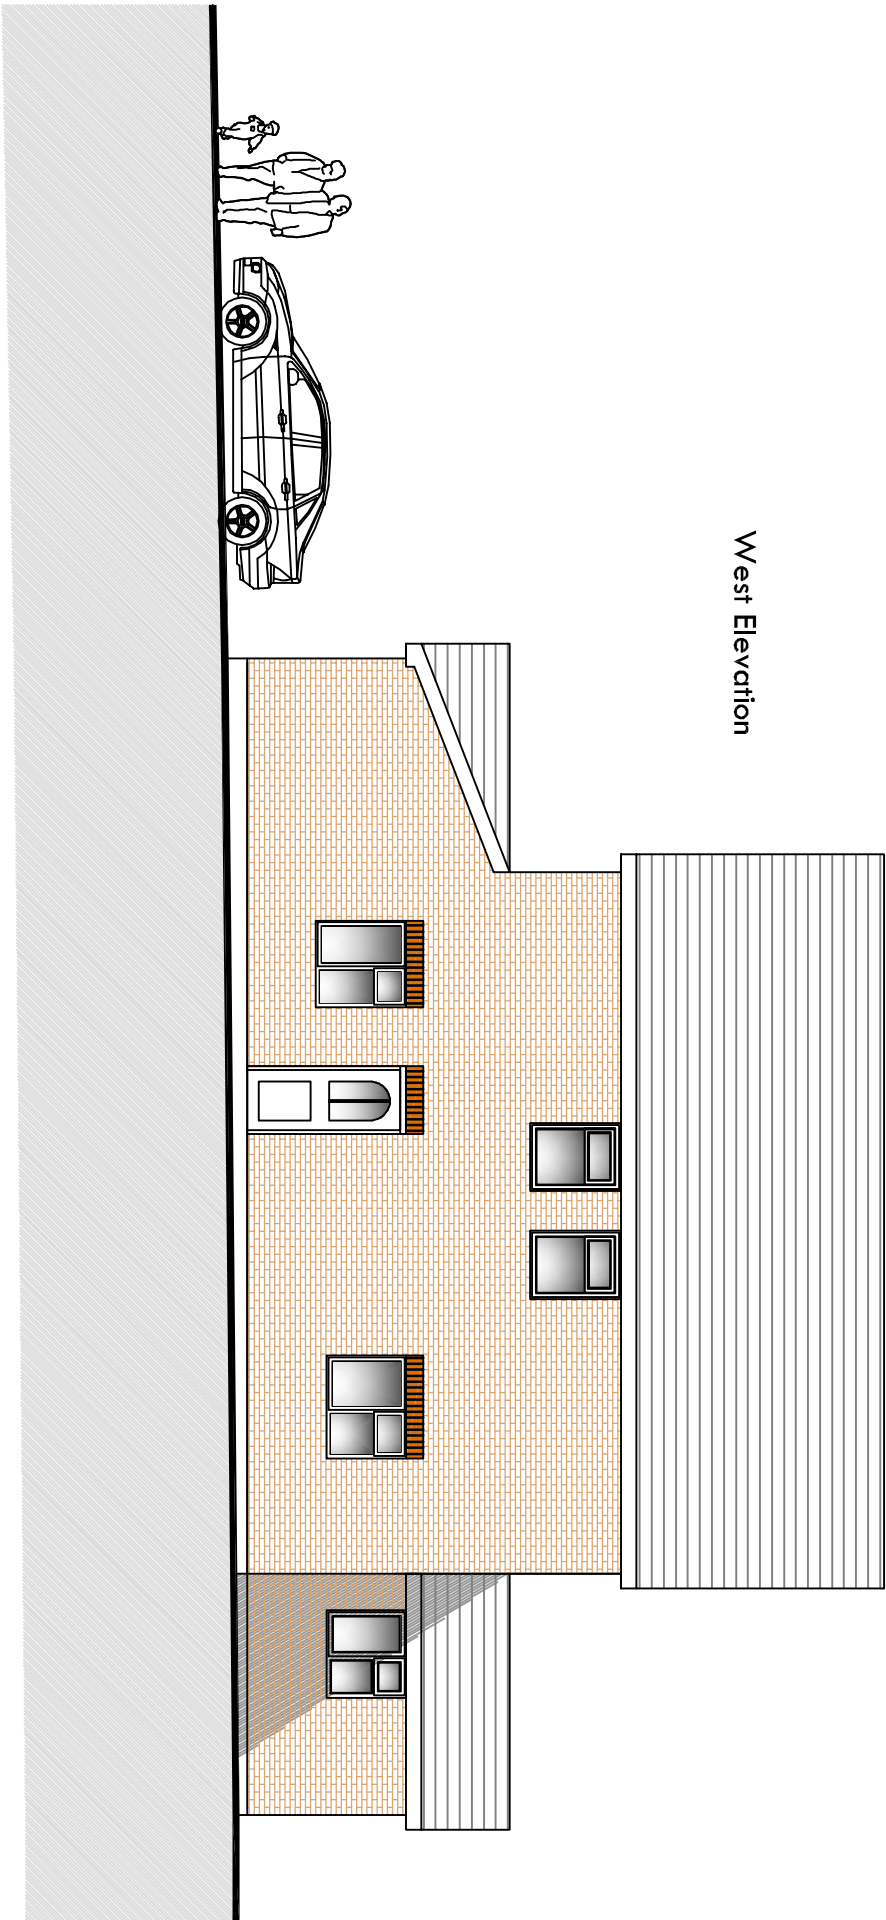
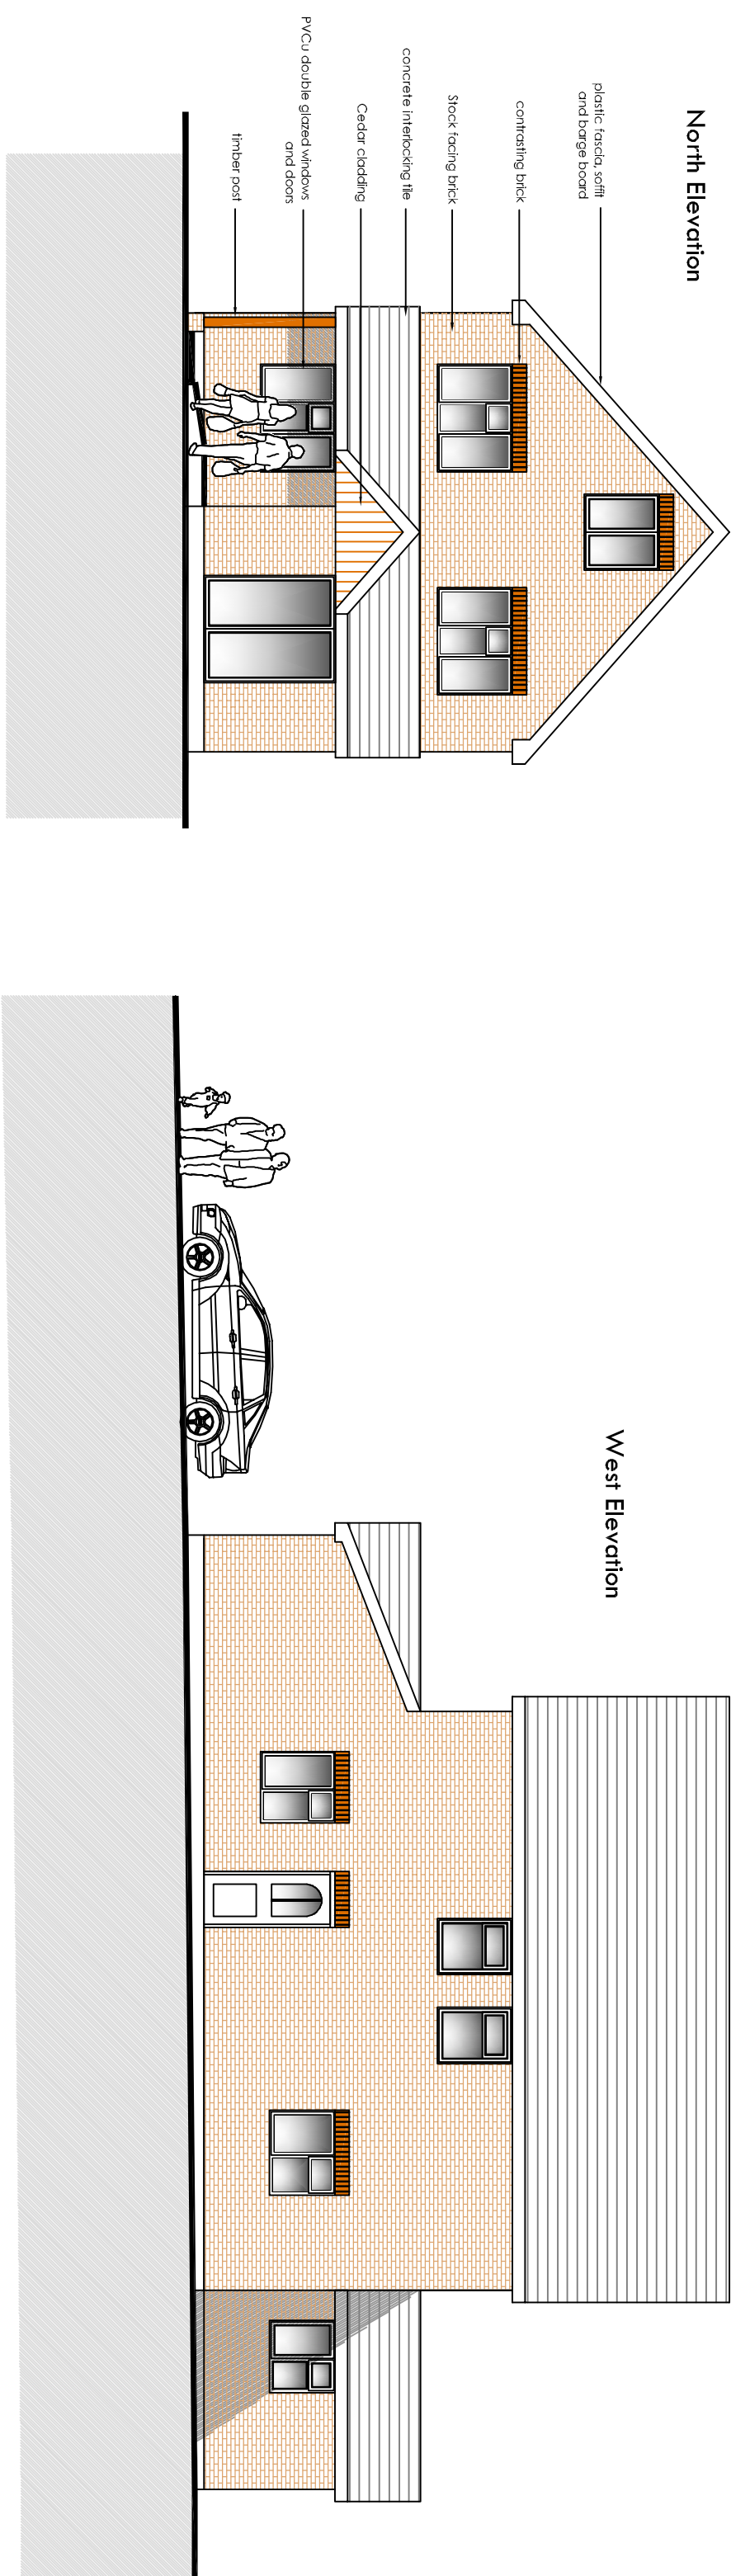
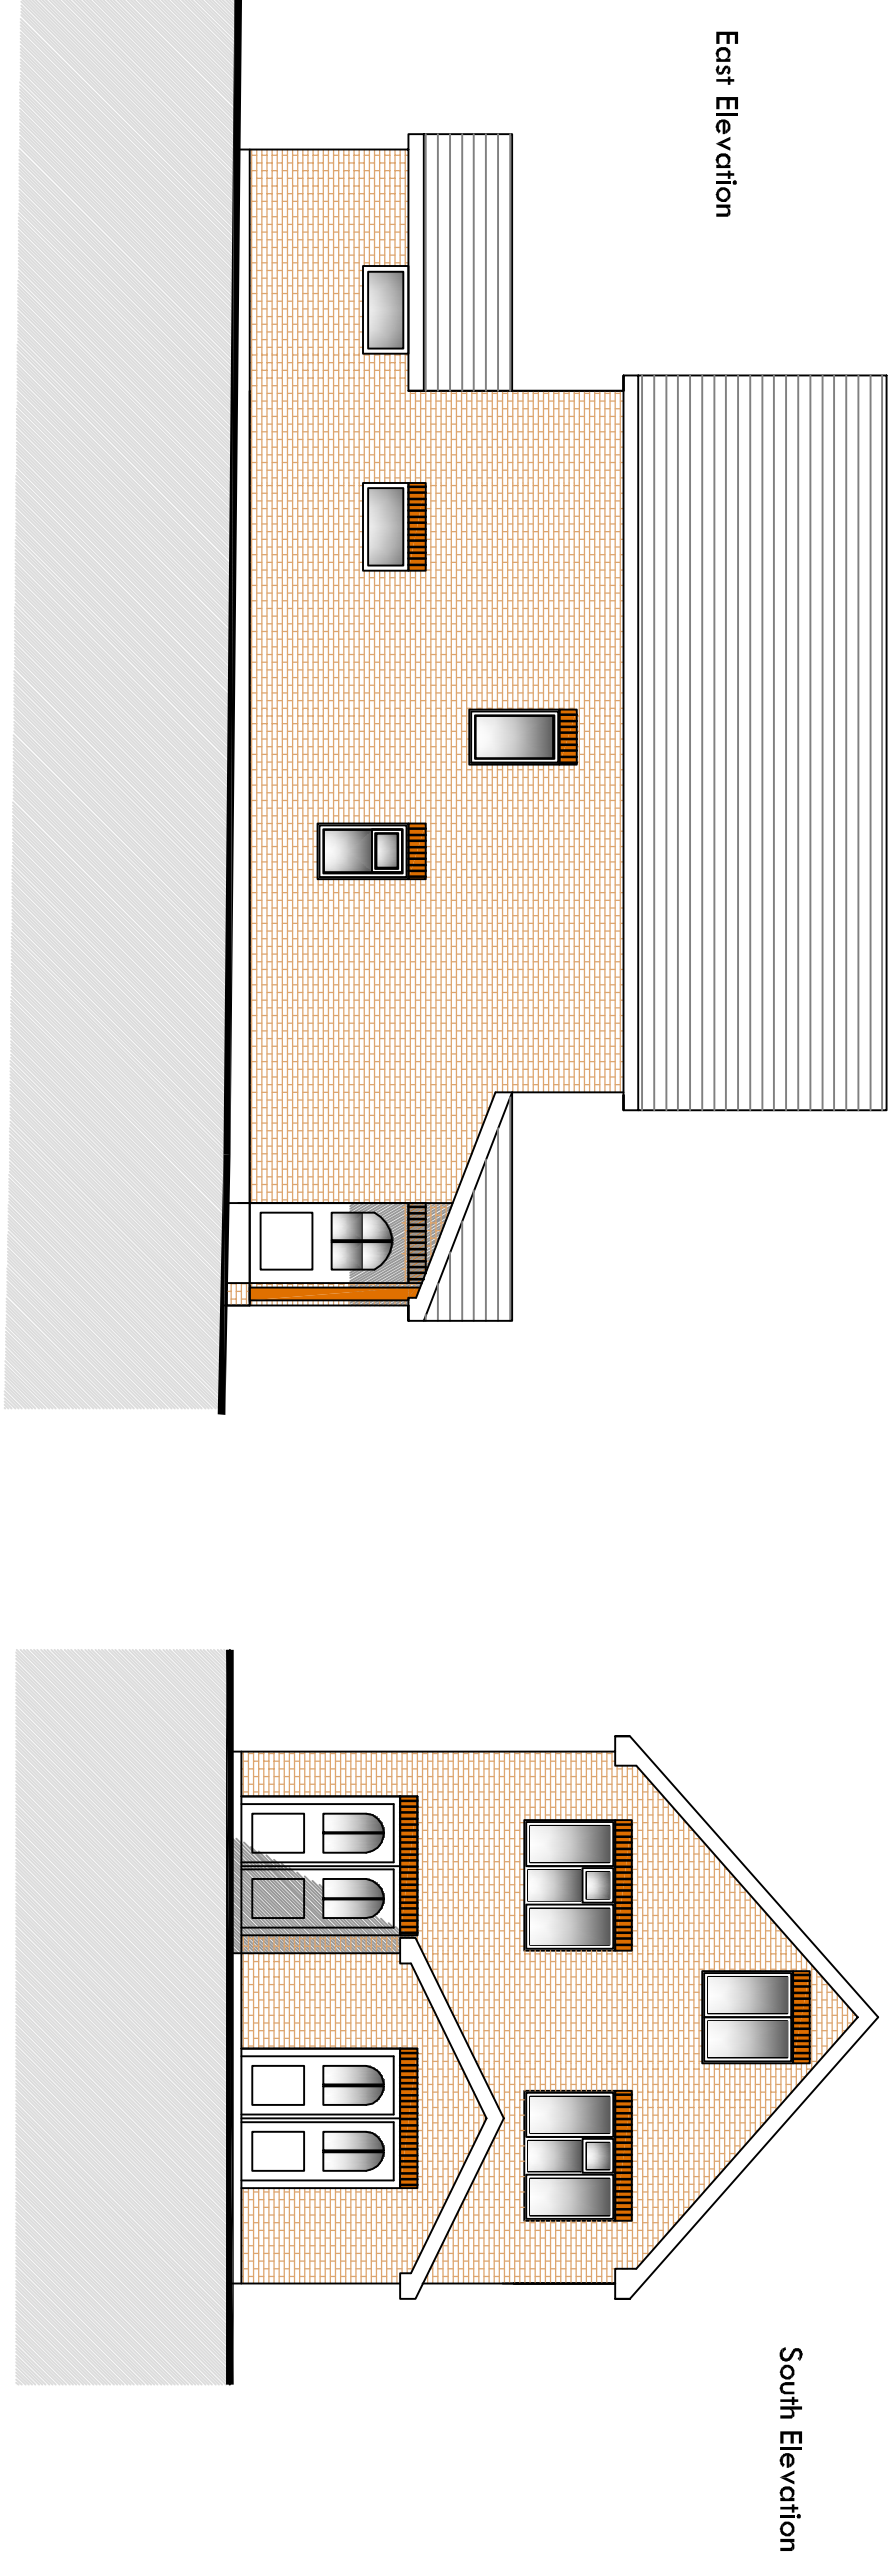
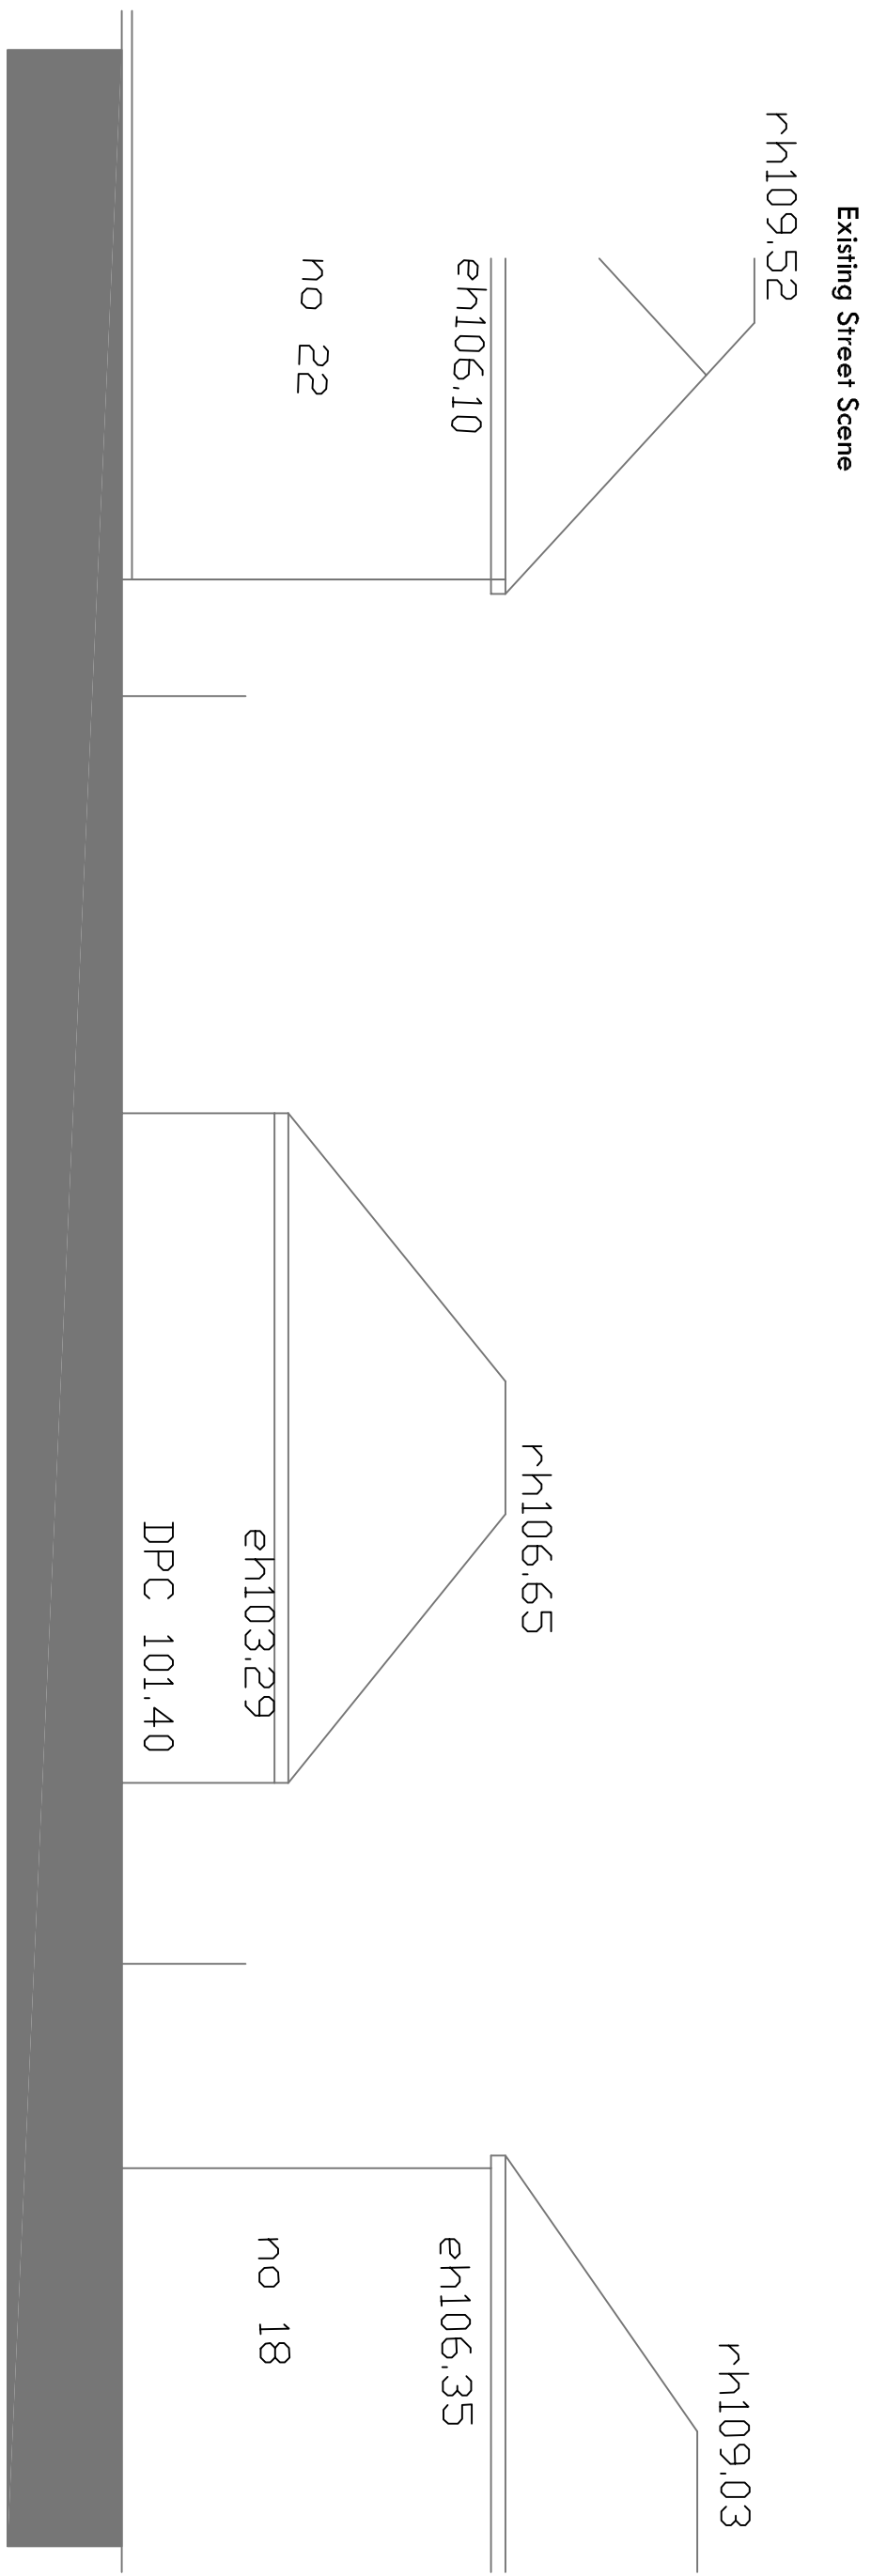
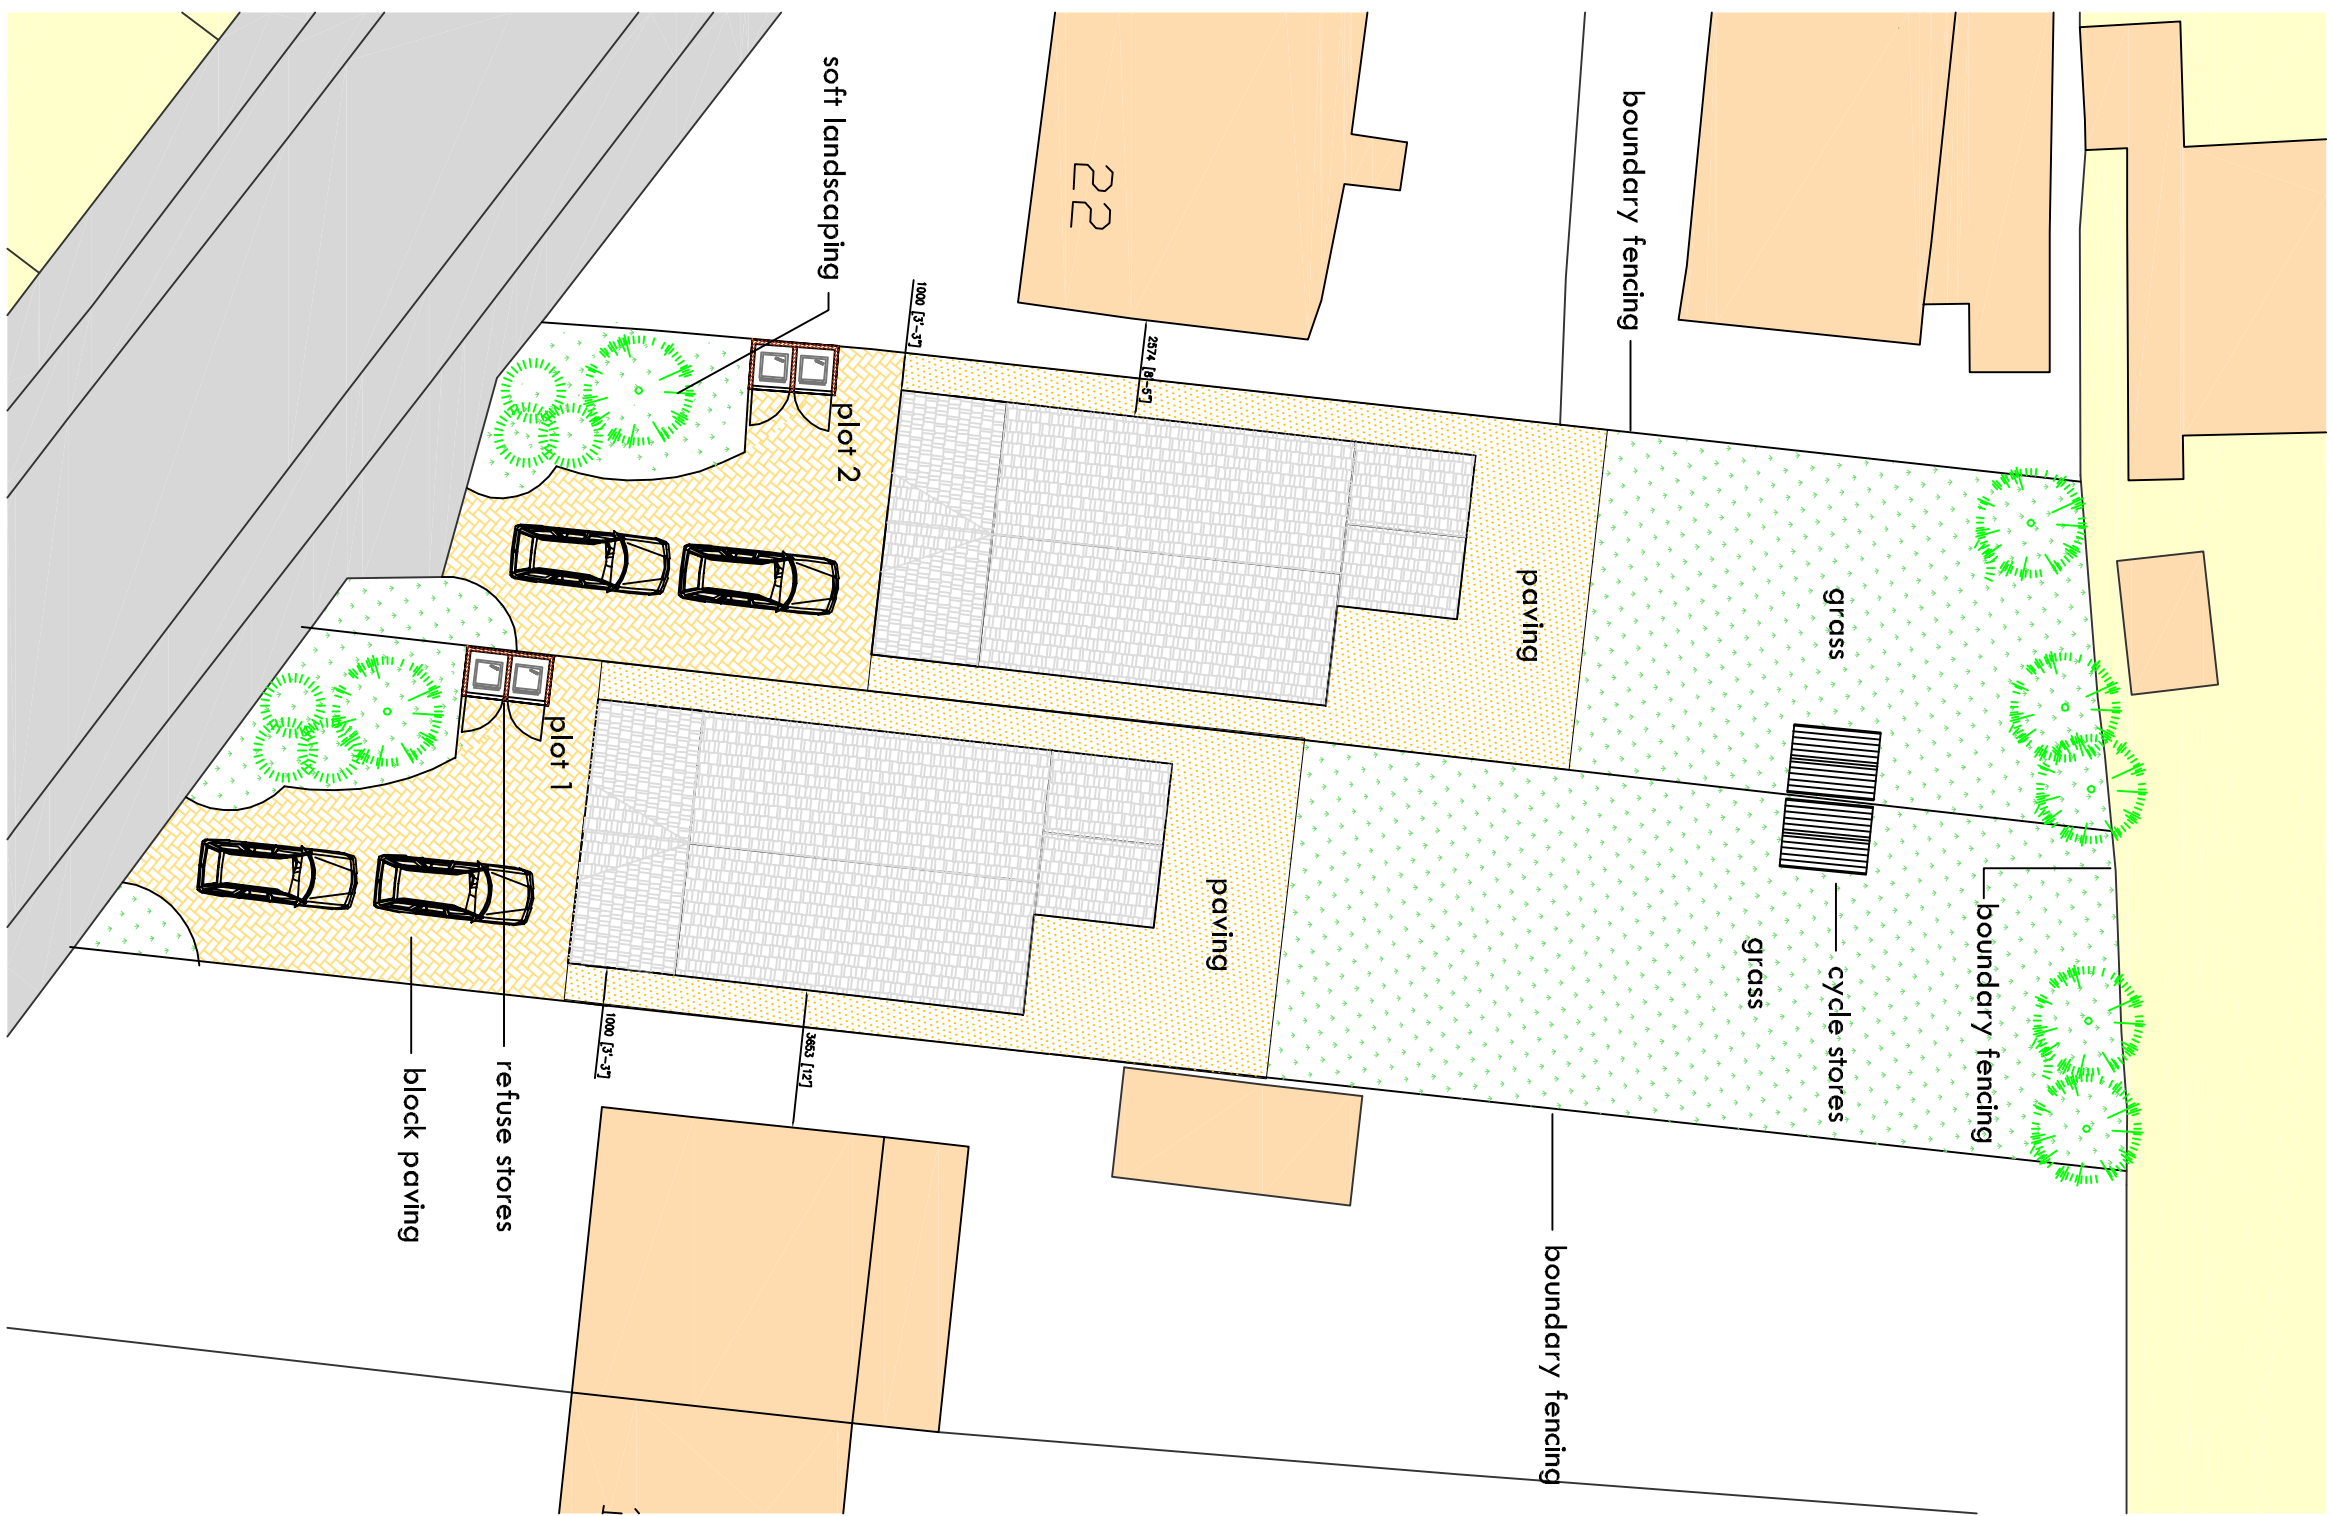
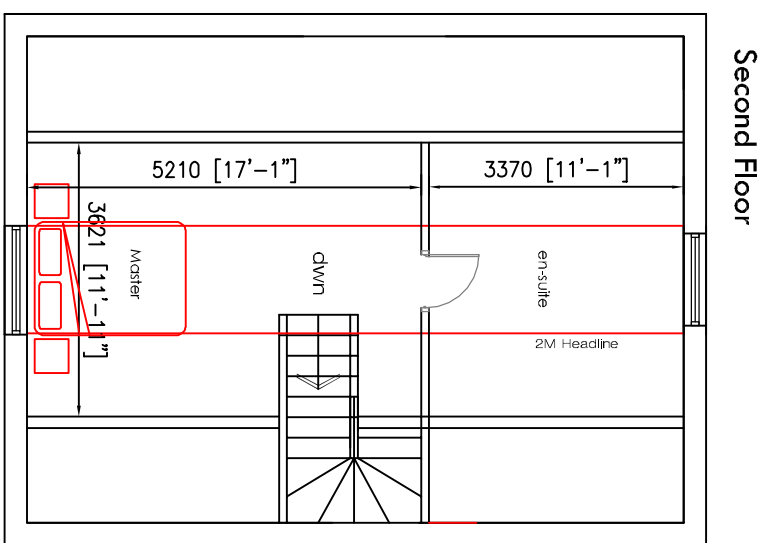
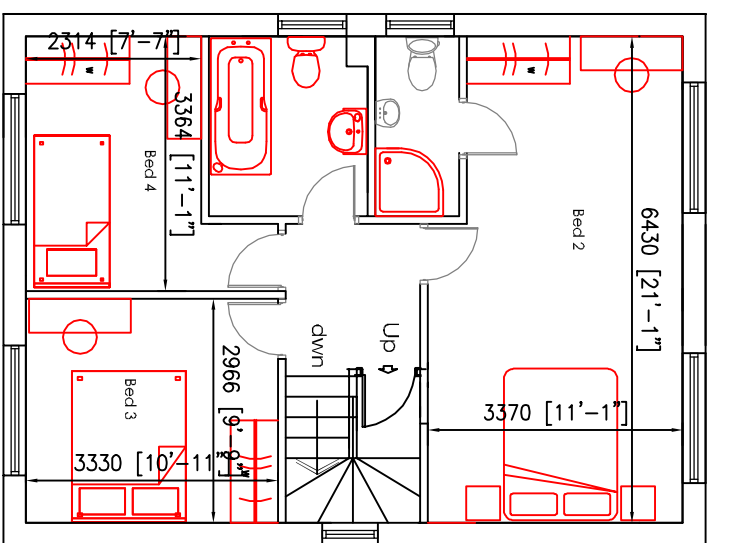


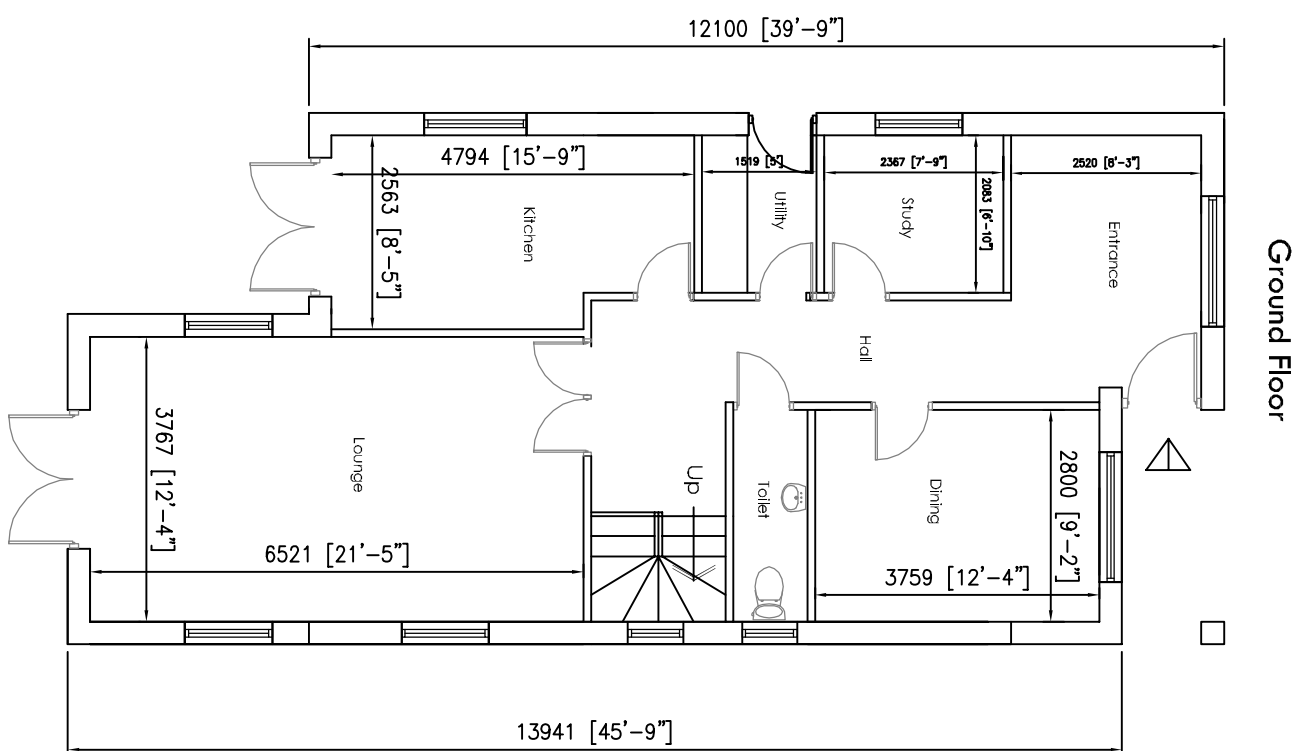

Project:
20 The Crescent
Purbrook
Hampshire

Drawing Title:

Proposed Development

Chris Flint Associates Ltd
CHARTERED SURVEYORS - PROJECT MANAGERS
DEVELOPMENT CONSULTANTS

Drawn By	Date	Checked By	Date	Approved By	Date
CF	01/03/06				
CFA	Drawing No. FULL	01	Rention:	Scale:	1:100_200

PLANNING

2 Emerald Close Waterlooville Hamis PO7 8NZ
tel: 023 92 432484 fax: 023 92 356554 Email: classociates@aol.com

Scale in Metres for 1:100



0 1 2 3 4 5

Scale in Metres for 1:200



0 1 2 3 4 5 10

PDF Created with deskPDF PDF Writer - Trial :: <http://www.docudesk.com>