


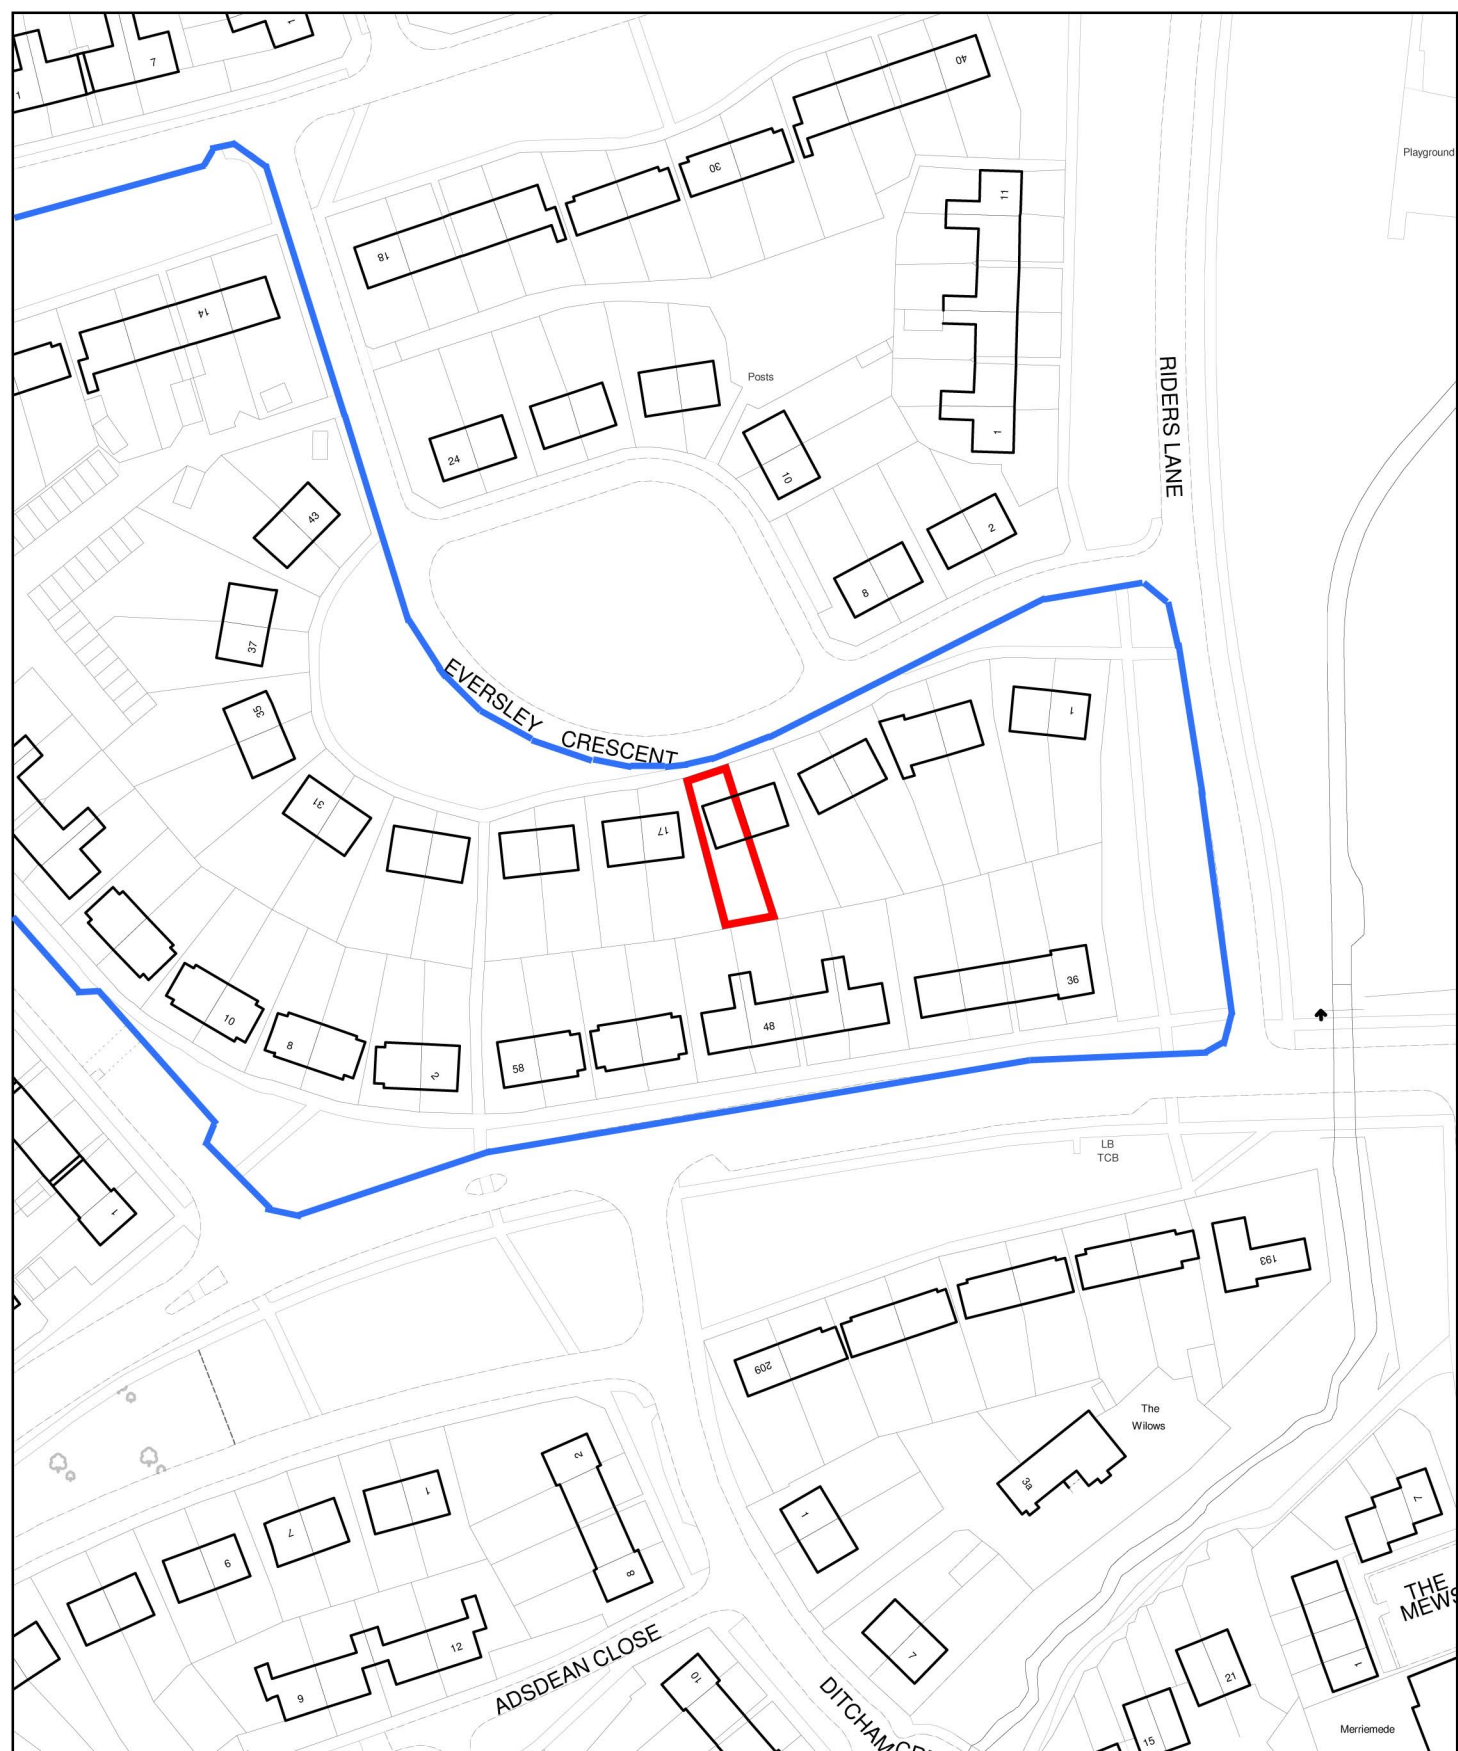

Title: **15 Eversley Crescent**
Leigh Park
Havant

Prepared for: **LAH - Repairs and Maintenance**
 Prepared by: **Geographic Information Service**

Drg No:

Scale: **1:1250**

Date: **08/06/2011**



Portsmouth
 CITY COUNCIL