
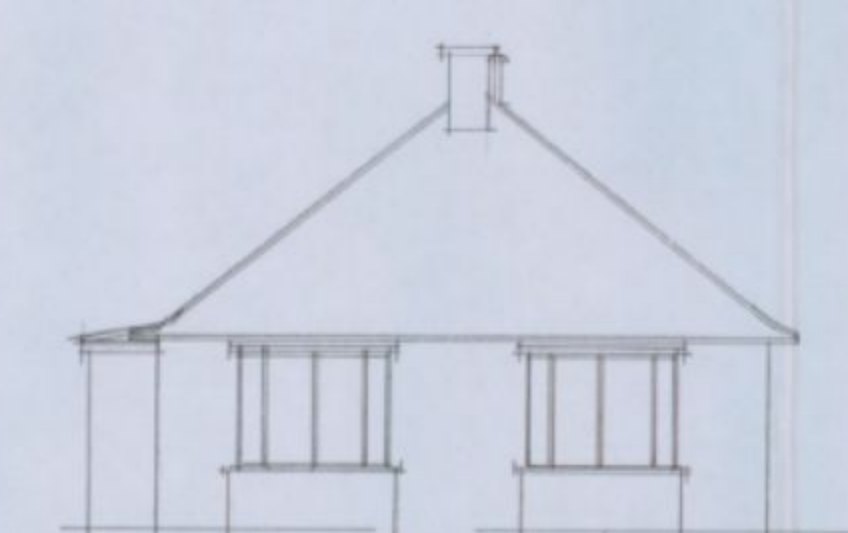
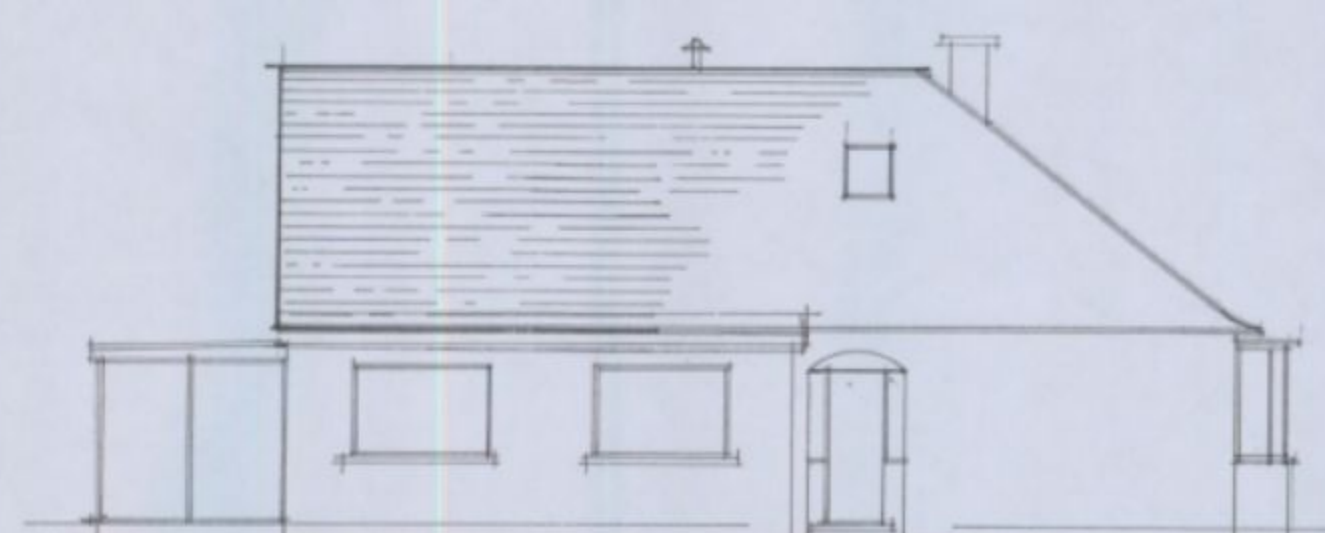
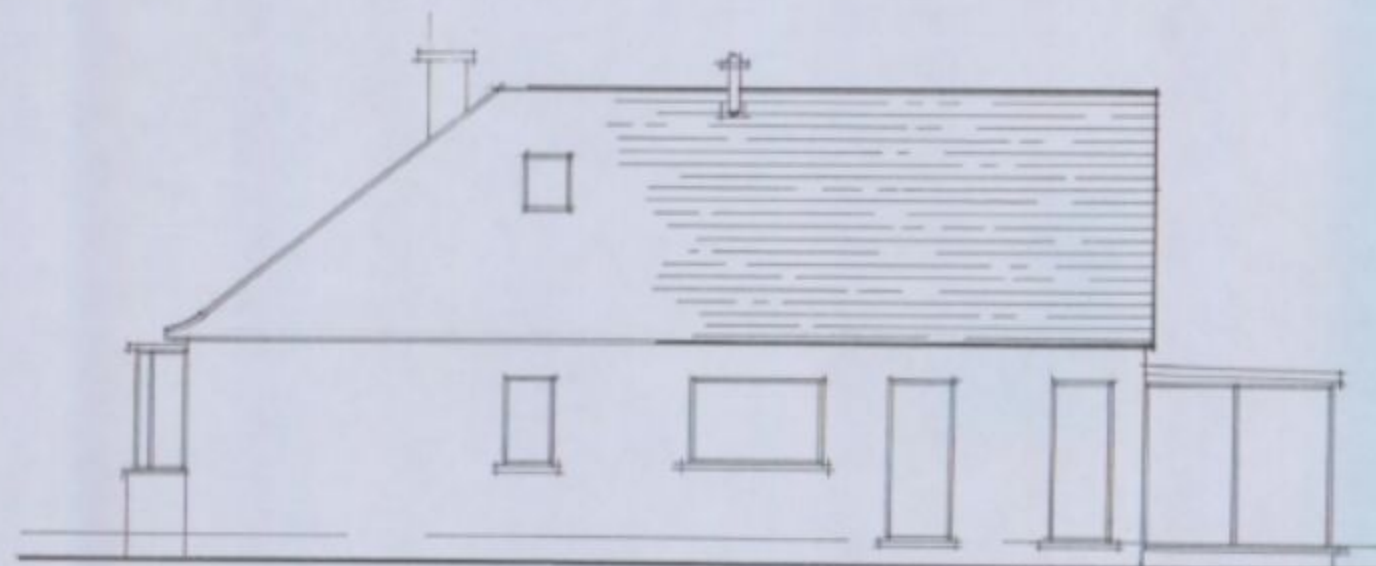
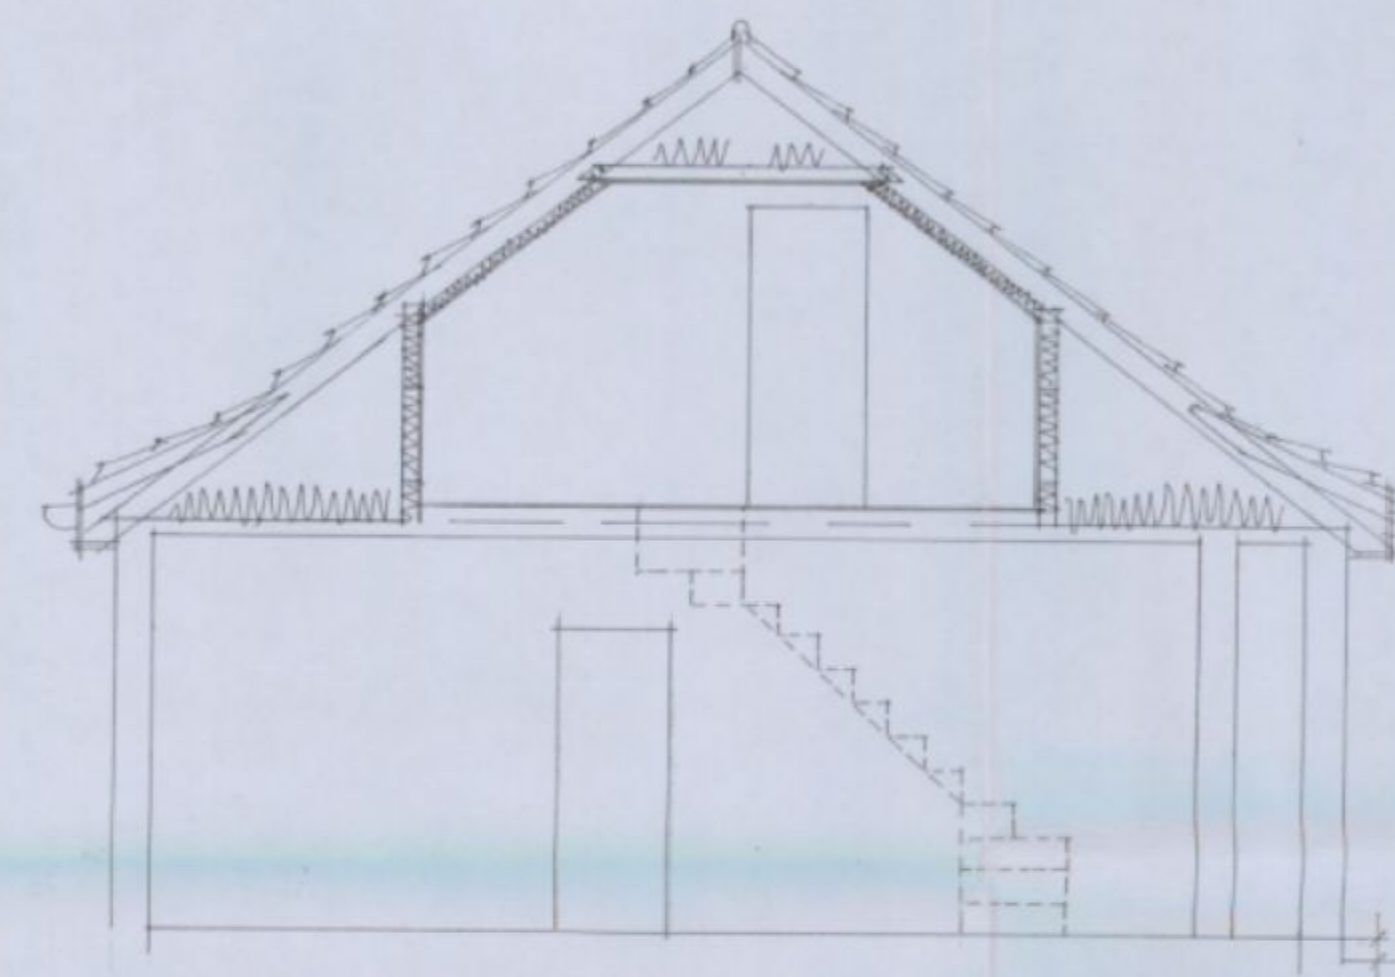
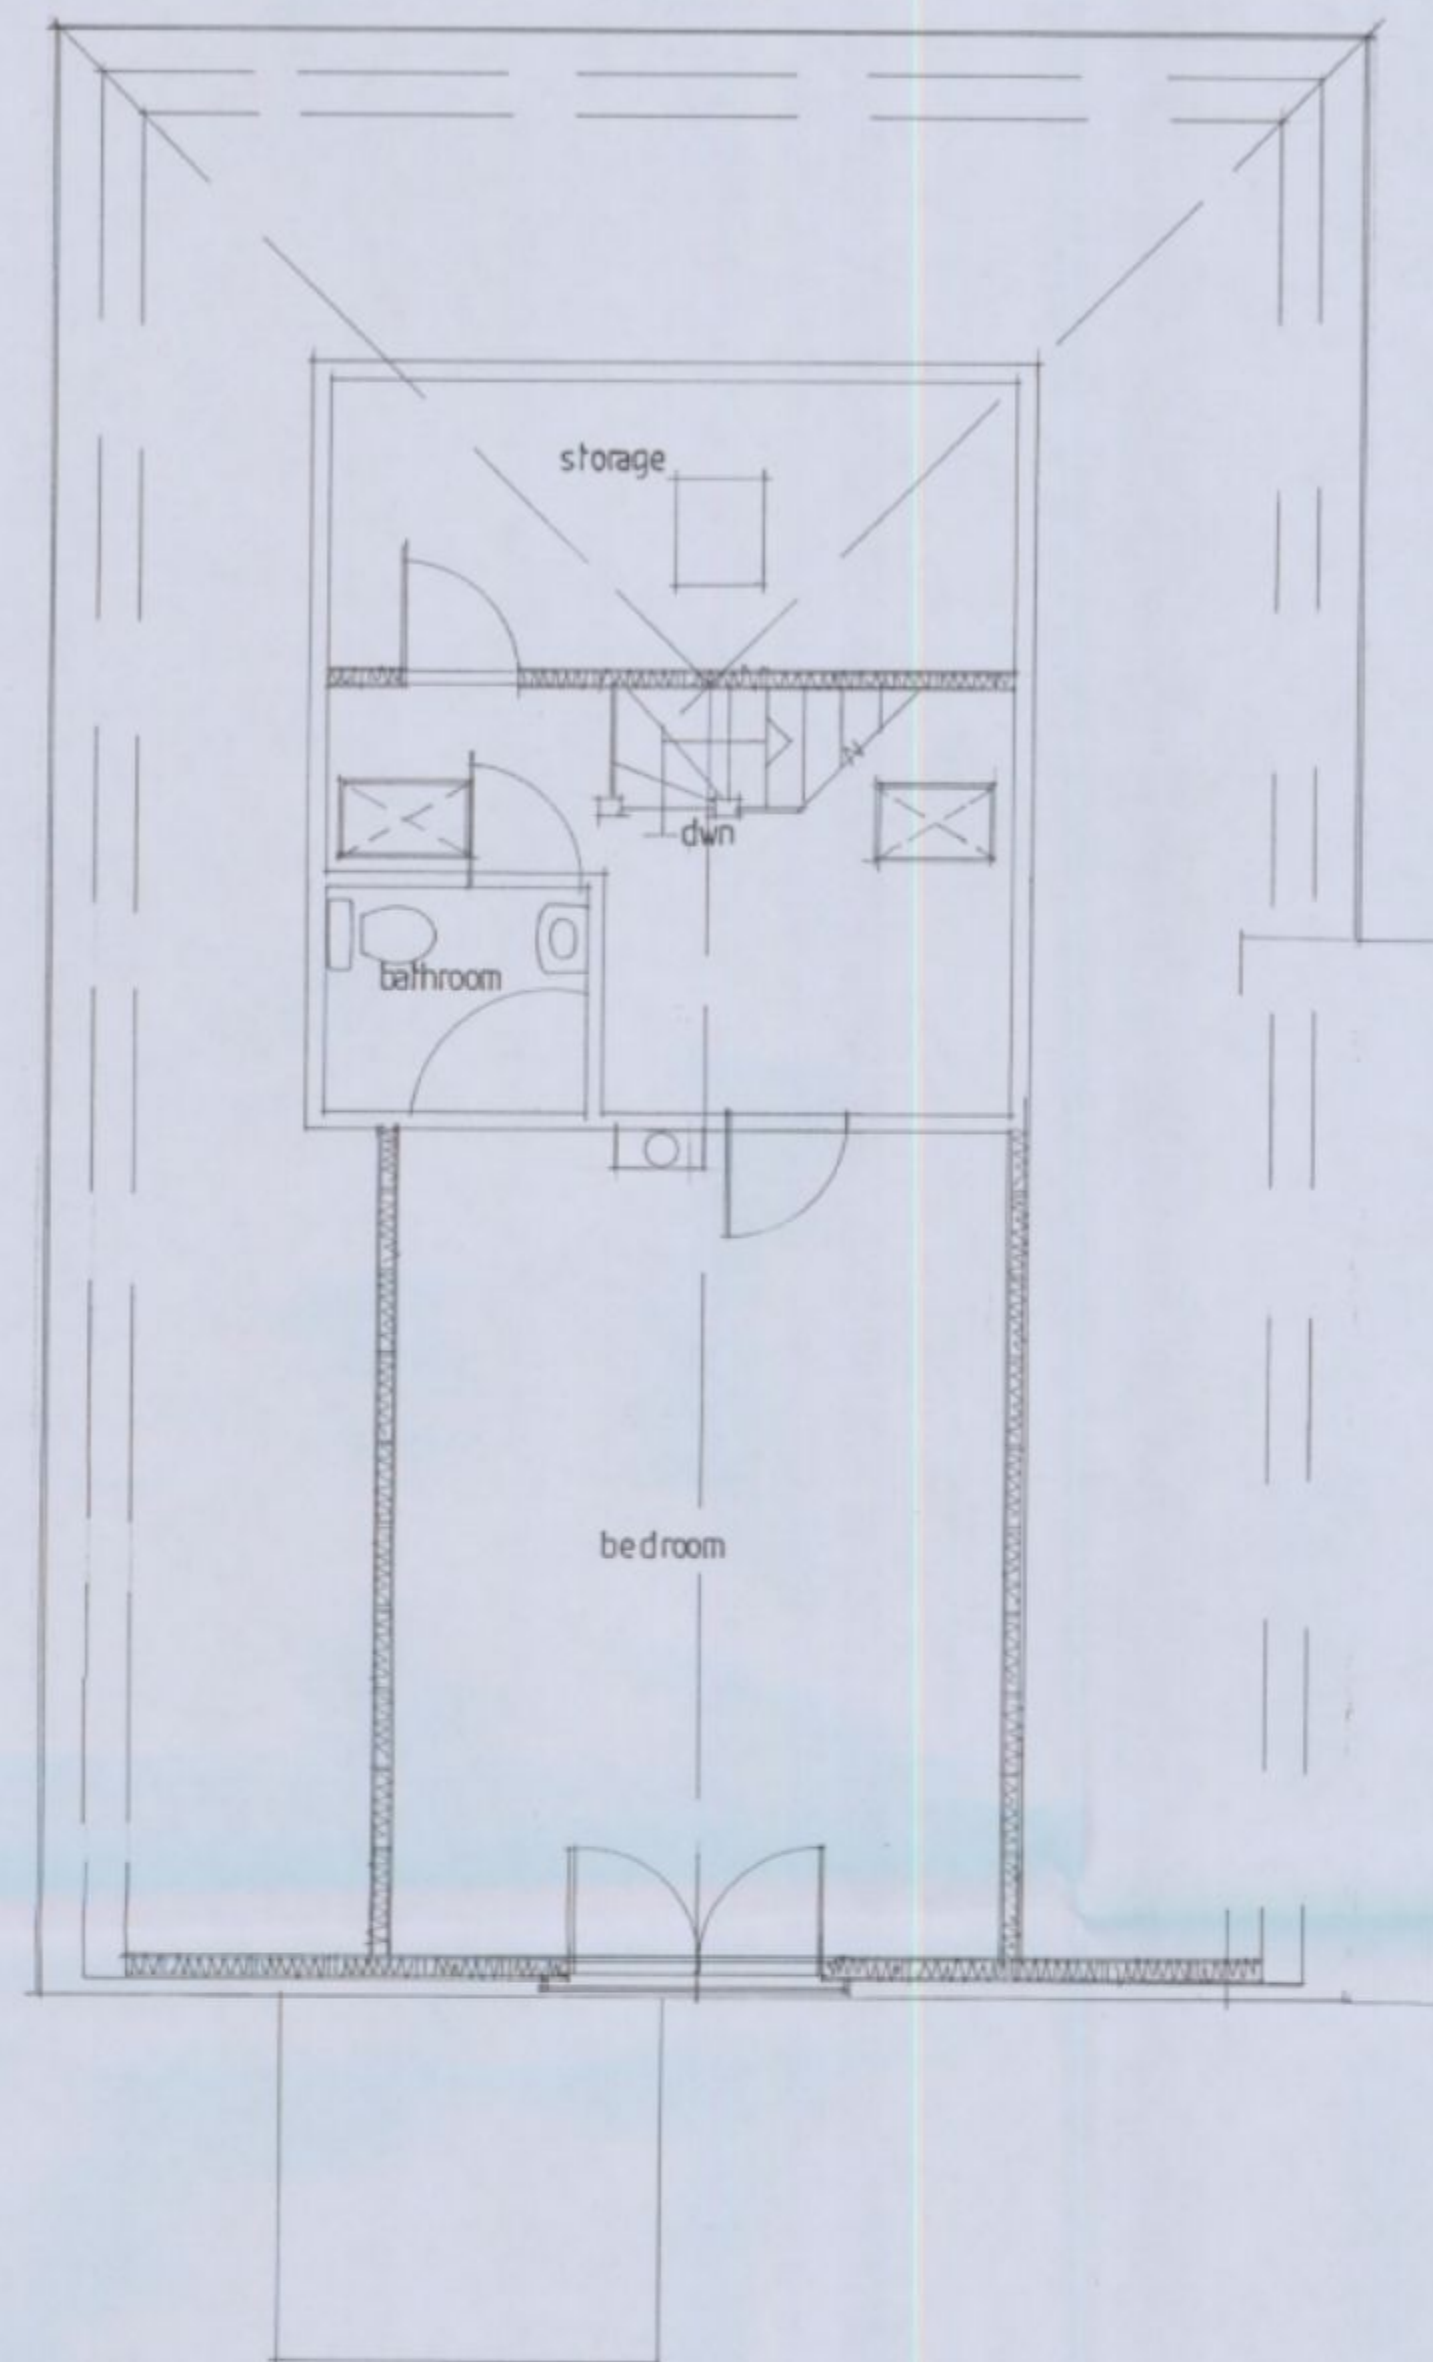


PERMIT

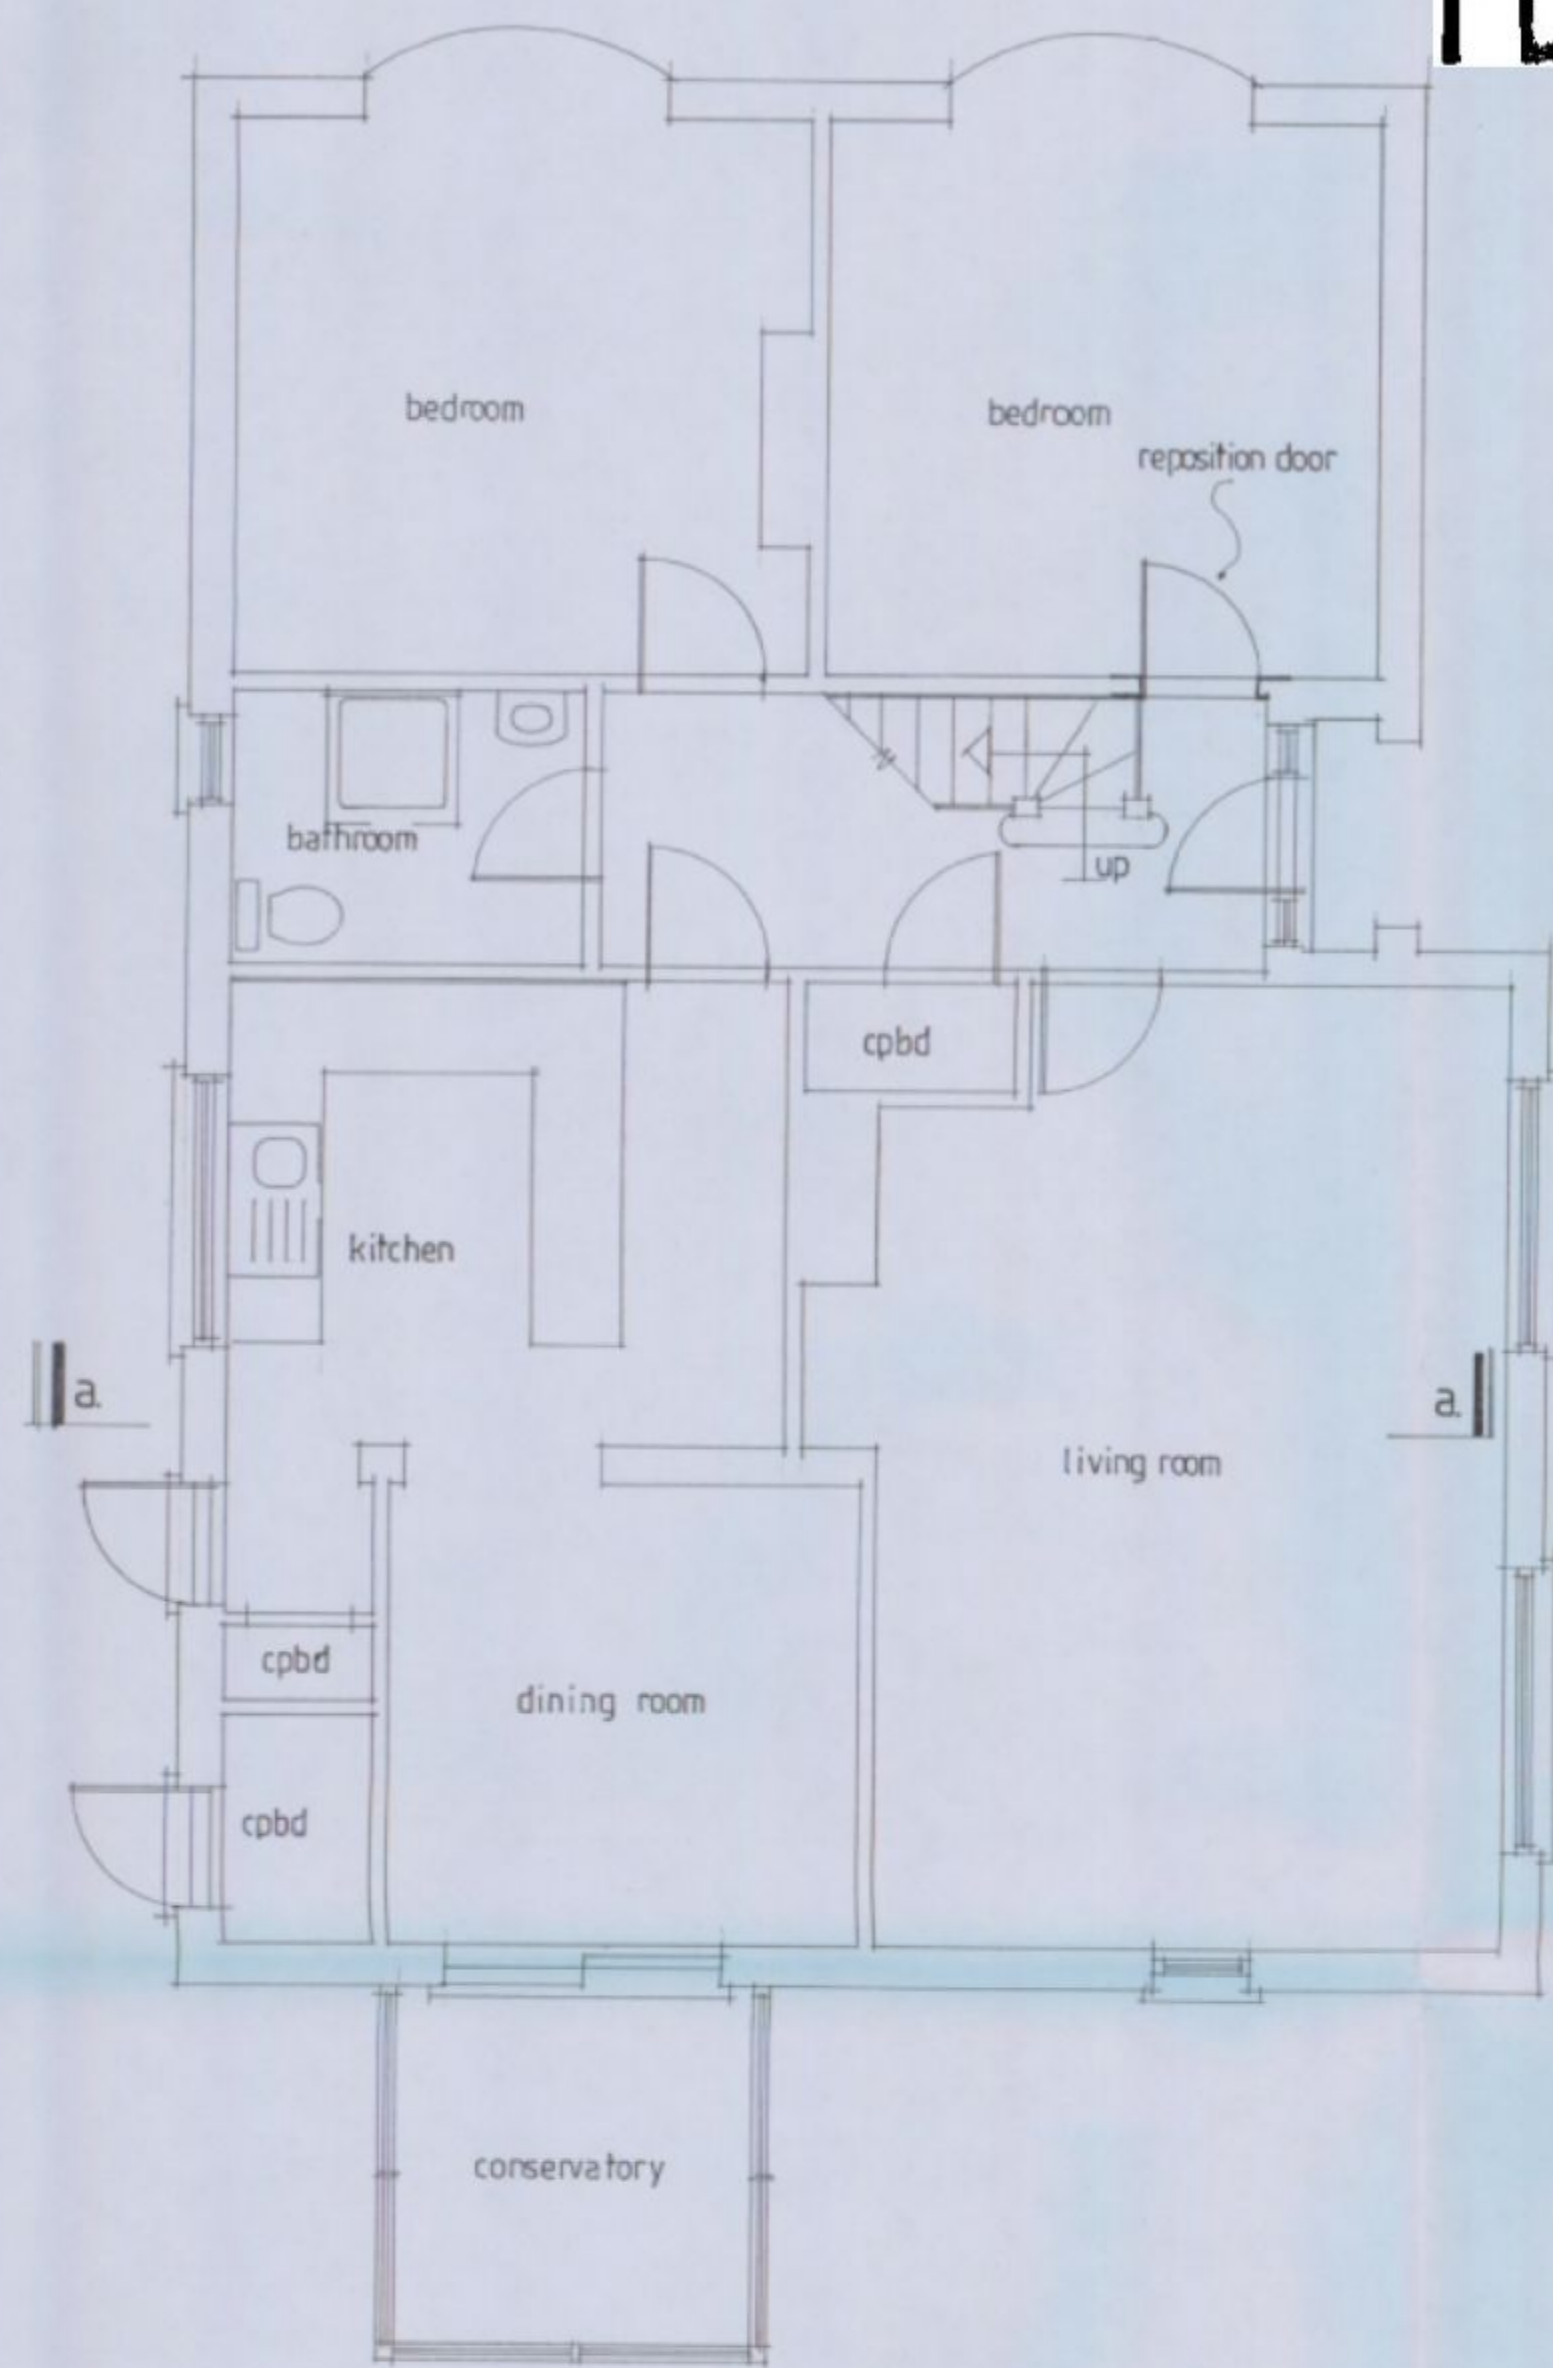

Note:
All dimensions must be checked on site
and not scaled from this drawing.
Except local authority planning purposes

A	FEB 2011	MUNRO INDEPENDENT
Date		Revision

© copyright

THORNS-YOUNG
ARCHITECTURAL

THORNS-YOUNG LTD.
232 Lamber Road, North End, Portsmouth, PO1 1HQ
Tel: 01253 9267 2003 Fax: 01253 9266 5427

Client

Mr & Mrs Morley

Job Title

58 Crossway
Havant

Drawing Title

Proposed plans

HAVANT BOROUGH
COUNCIL
17 FEB 2011

RECEIVED

Scale 1:100 1:50 at A1

Date Jan 2011

Drawn by RP

Orig. No.

4007-11-2

Rev.

A