Streetwise


# PERMIT

AREA 2 HA

Enabled by Ordnance Survey

**SCALE 1:1250**

**CENTRE COORDINATES: 474163, 105568**

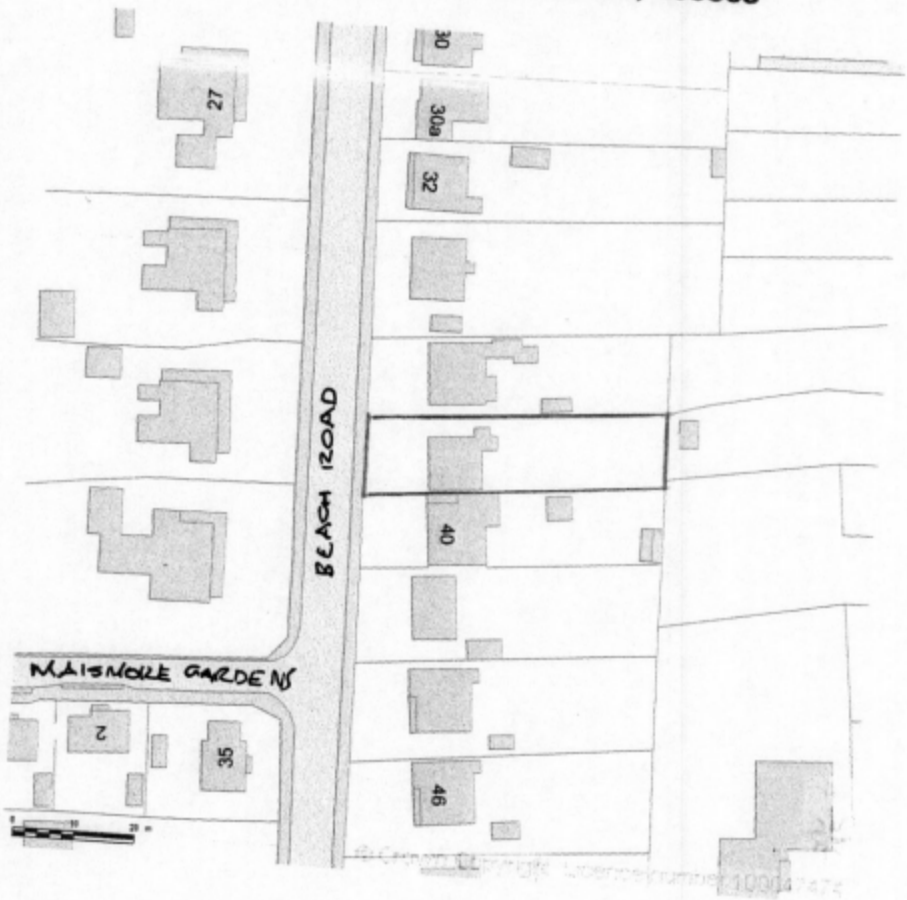


**Supplied by Streetwise Maps Ltd**
**www.streetwise-maps.com**
**Licence No: 100047474**


**John Groom Chartered Architect**
**32A High Street, Emsworth, Hampshire PO10 7AW**
**T 01243 372560 M 07780 997563**
johngroom@freeuk.com
**www.johngroomarchitect.co.uk**


JOB: Extension & conversion
LOCATION: 38 Beach Road, Emsworth
DRG TITLE:Location plan
SCALE: 1:1250 DRAWN: JG
DRG NO: 09/22/6 DATE: 27 10 09


HAVANT BOROUGH COUNCIL
21 JUN 2010
RECEIVED