


**PROPOSED FIRST FLOOR ALTERATIONS AND DORMERS.
26, BACON LANE, HAYLING ISLAND, HANTS.**

FOR MR & MRS K. COCKER.

EXISTING FIRST FLOOR

date june 12
scale 1:50

FIRST

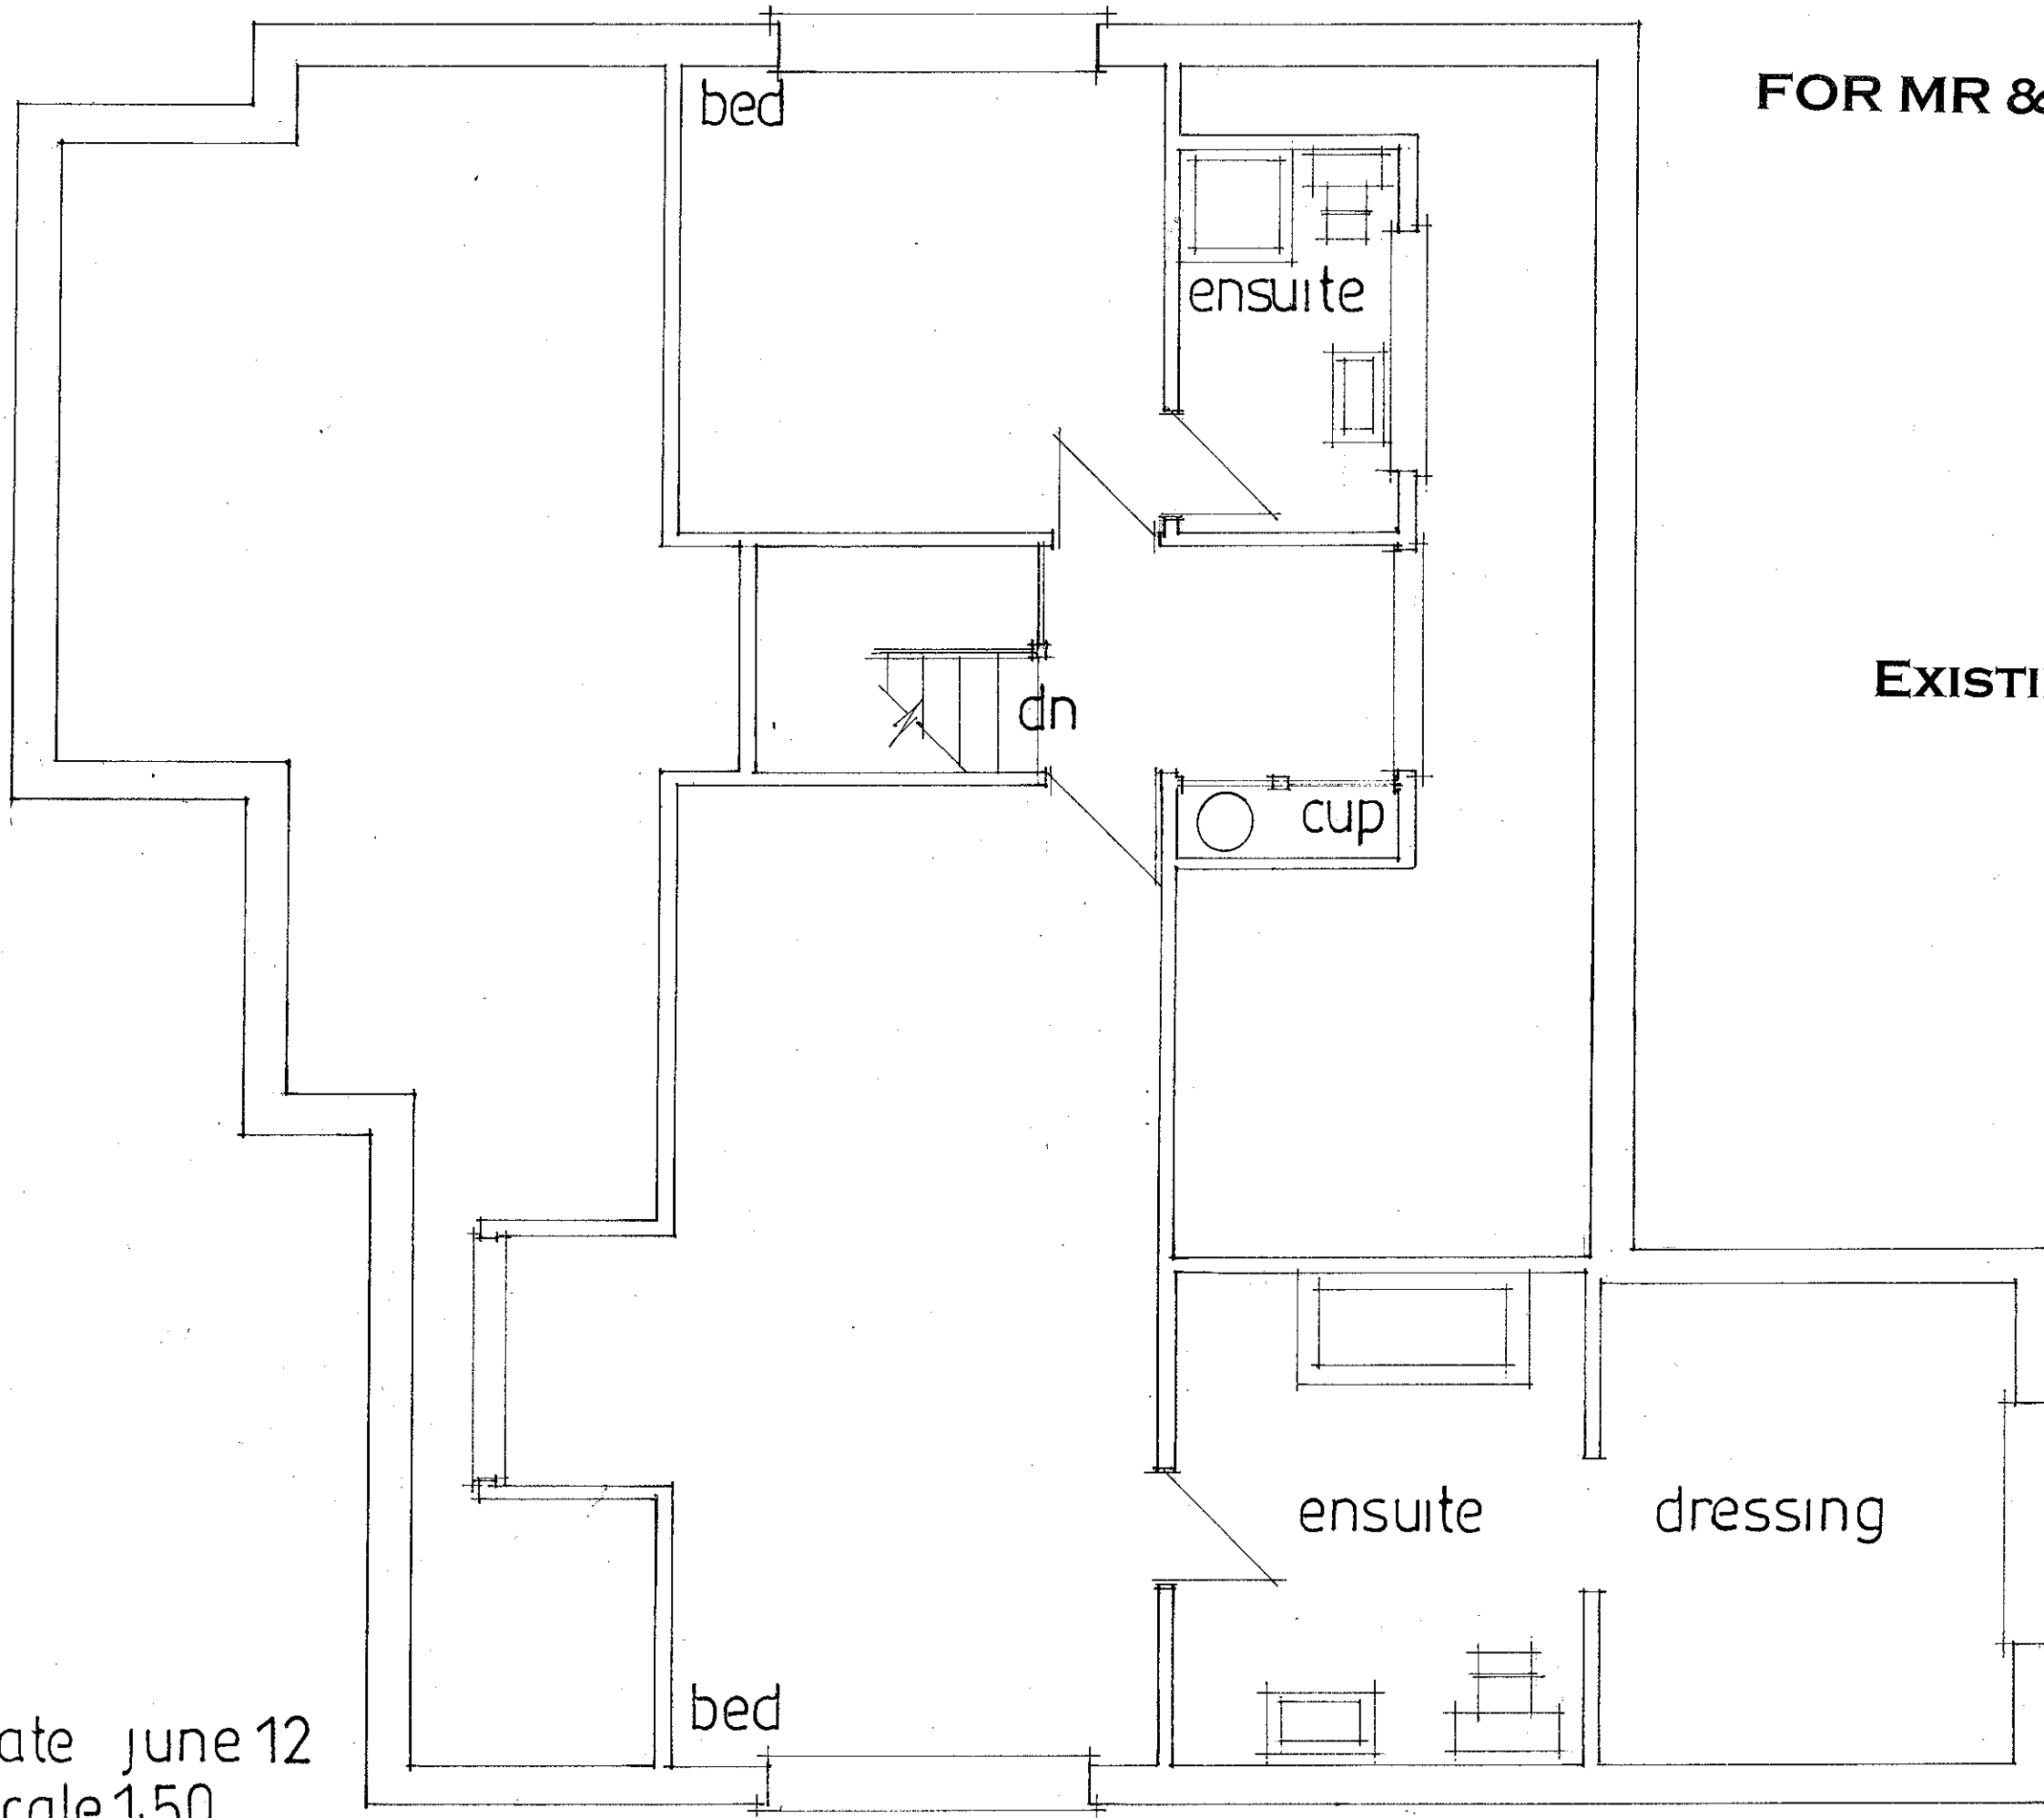

PETER J. WALKER MRICS
CHARTERED SURVEYOR
182 SEAFRONT, HAYLING ISLAND, HANTS
PO11 9 AN

TEL: 02392 467571