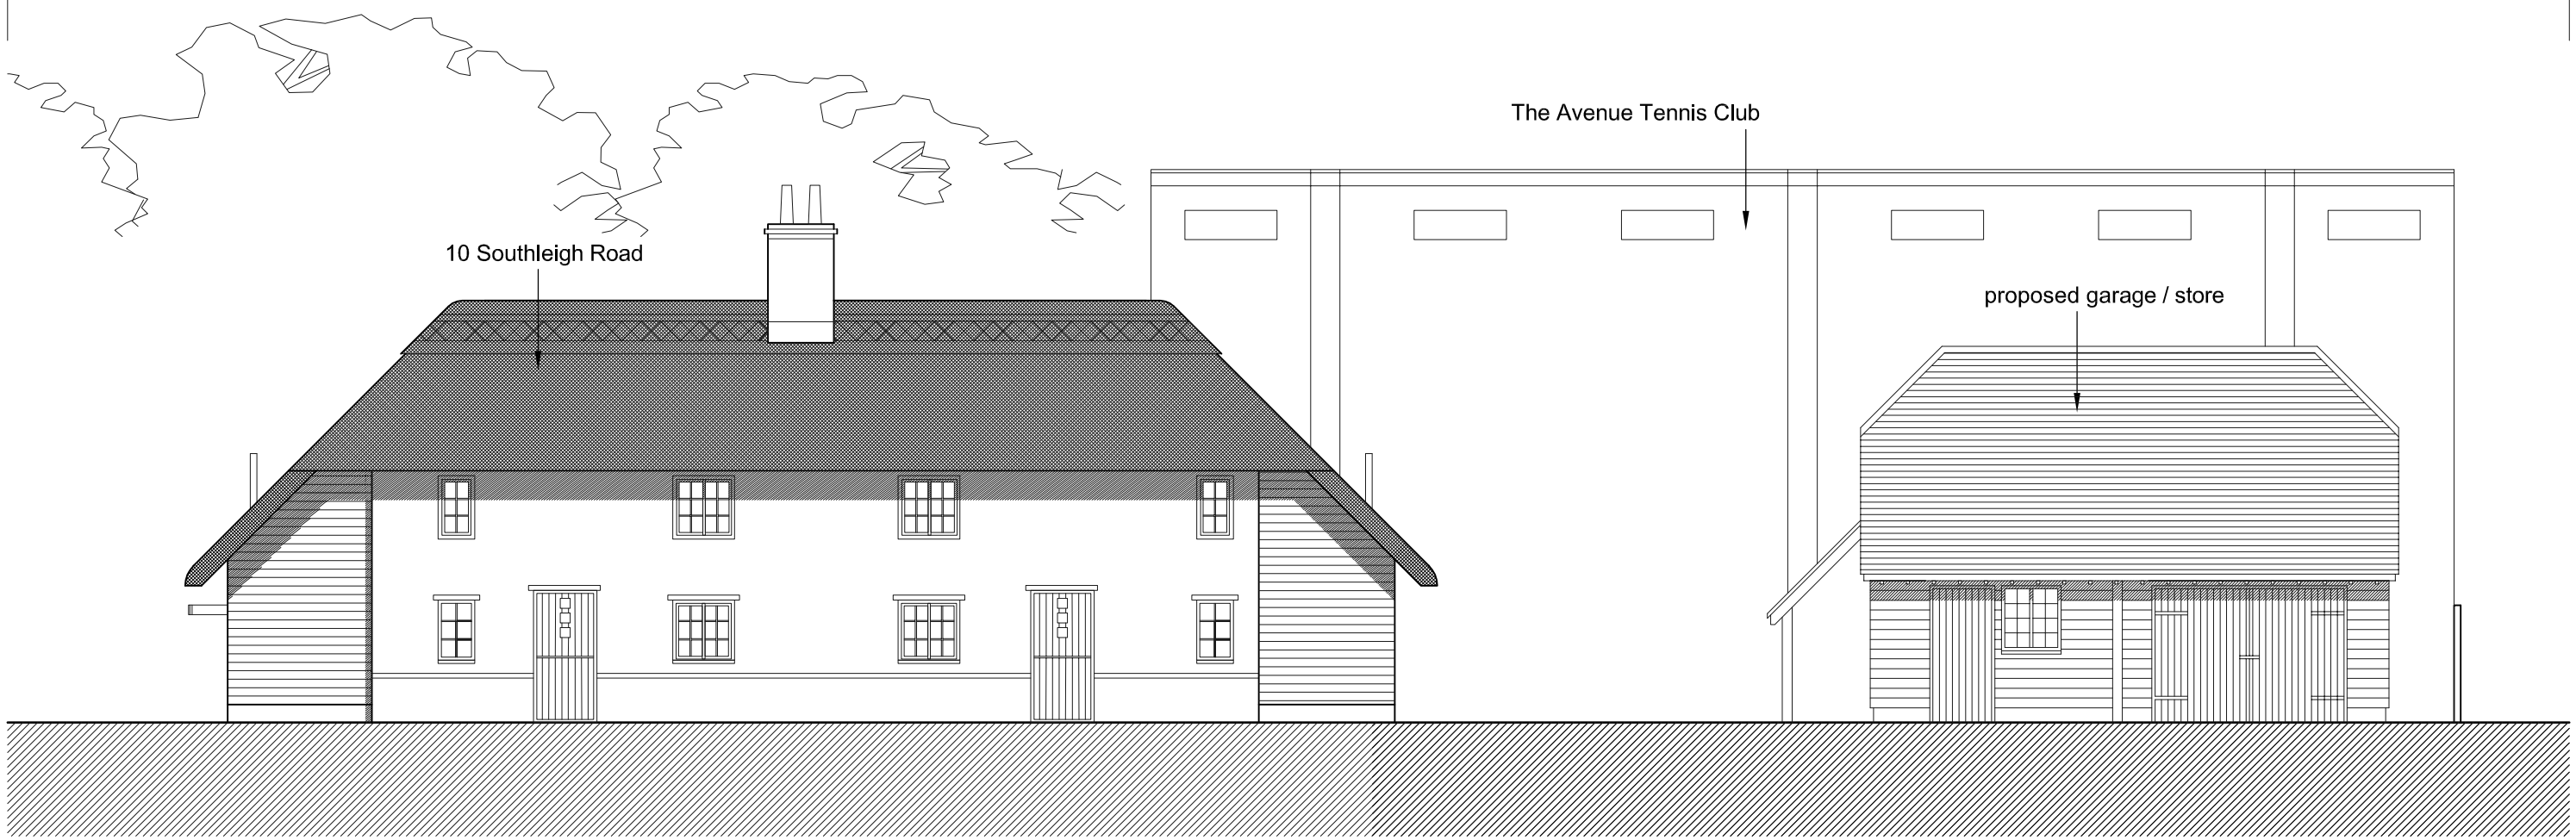

FRONT

Crown Copyright. All rights reserved. License no. 100045736

PROJECT

10 Southleigh Road
Havant

CLIENT

Pennington & Pope

DRG TITLE

Street Elevation

PROJECT NO. 11031 DRAWING NO. 104 SCALE 1:250 REV A

Rev	DESCRIPTION	Dwn / Date	Chk / Date
A	Garage size reduced	mw 15.03.12	-

This drawing is copyright and must not be disclosed to third parties without permission
Scaled dimensions are not to be used for construction

4 Queensgate
Queens Road
Fareham
Hampshire
PO16 0NW

Tel: 01329 288911
Fax: 01329 221913
E-mail: admin@m2architecture.com

m2 architecture
architectural technologist