PERMIT

EXISTING ELEVATIONS



EXISTING SIDE ELEVATION SCALE @ 1:100



EXISTING SIDE ELEVATION SCALE @ 1:100



EXISTING REAR ELEVATION SCALE @ 1:100

PROPOSED ELEVATIONS



PROPOSED SIDE ELEVATION SCALE @ 1:100



PROPOSED SIDE ELEVATION SCALE @ 1:100




PROPOSED REAR ELEVATION SCALE @ 1:100

PROPOSED SECTIONS



SECTION THROUGH KITCHEN/SERVERY SCALE @ 1:50

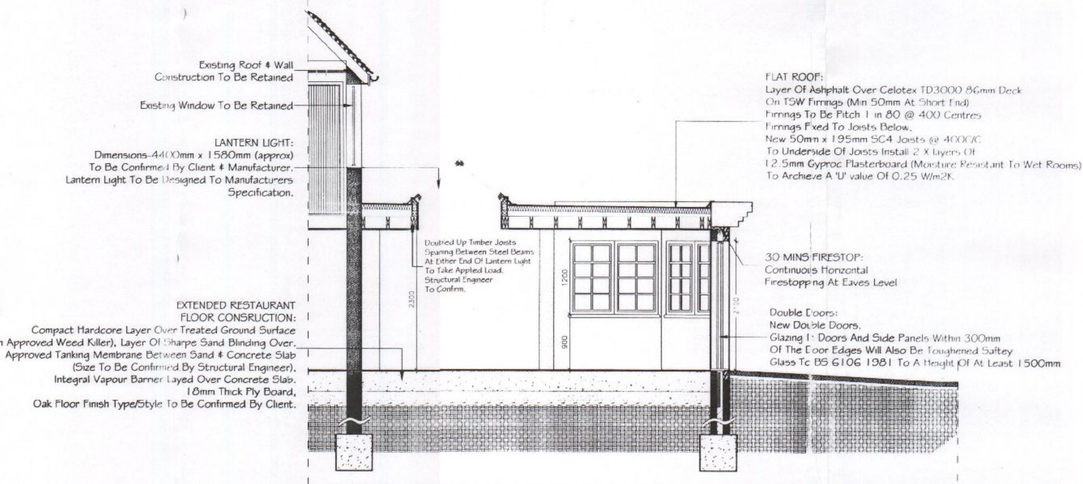

SECTION THROUGH EXTENDED RESTAURANT SCALE @ 1:50

HAVANT BOROUGH COUNCIL
15 SEP 2008
RECEIVED

HAVANT BOROUGH COUNCIL
15 NOV 2011
RECEIVED

ISSUE	COMMENTS	DATE
A		02-07-08
B		07-08-08

NOTES:

This drawing is copyright and remains the property of Graham Ash Architects. All dimensions are to be checked on site. Any discrepancies are to be reported to the Architect before work commences. The scheme is subject to town planning and all other necessary consents

GRAHAM ASH ARCHITECTS

CHARTERED ARCHITECTS TOWN PLANNING CONSULTANTS
144 MARKET PLACE, HAVANT, HANTS, PO9 1ZA
TELEPHONE: 023 9247 2244 FAX: 023 9248 1004
e-mail: ga@ga-ha.co.uk
WEBSITE: www.ga-ha.co.uk

CLIENT:

PROJECT:
Newtown House Hotel
Manor Road
Hayling Island

TITLE:
EXISTING & PROPOSED RESTAURANT & KITCHEN ELEVATIONS & SECTIONS

DRAWN BY: GA | DATE: 02-07-08 | CHKD / STAGE BY: CA
SCALE: 1:50/1:100 | PLOTTED: 07-08-08 | REV:
CHECKED BY:
DATE:
SIGNED:

PURPOSE OF ISSUE:
☑ information ☐ approval ☐ tender ☐ construction

DWG. NO.
05:043:38

C:\Documents and Settings\Graham Ash\Desktop\Chris's Files\JOBS\Newtown House\Newtown House_Regs V2.dwg, 07/08/2008 15:27:07, ISO A1 - 594 x 841 mm. (landscape),
Technician: Chris Aubin