PERMIT



Existing **North East** (Front) Elevation at 1:100 scale

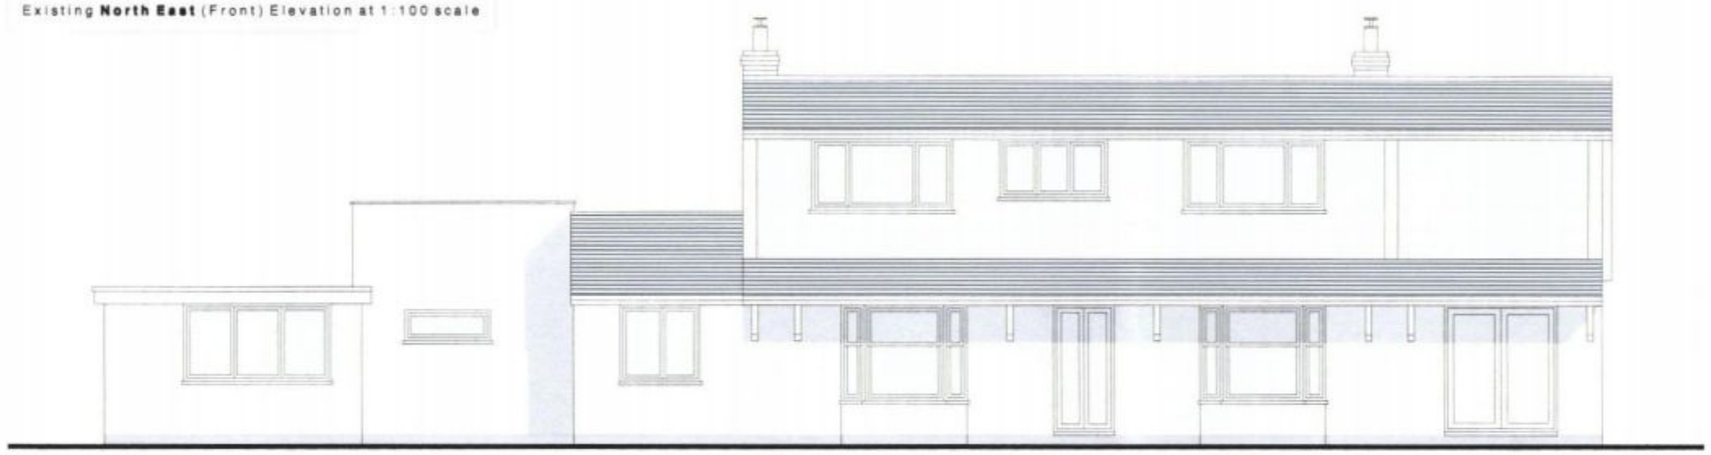

Existing **South West** (Rear) Elevation at 1:100 scale

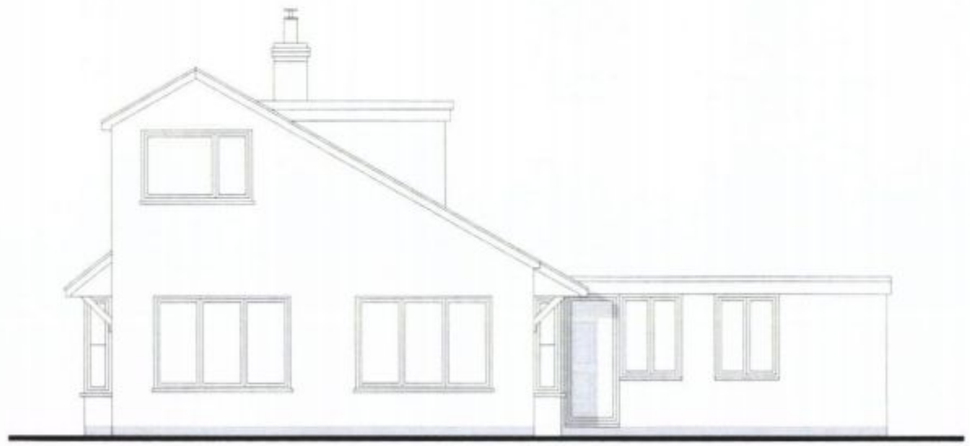

Existing **South East** (Side) Elevation at 1:100 scale

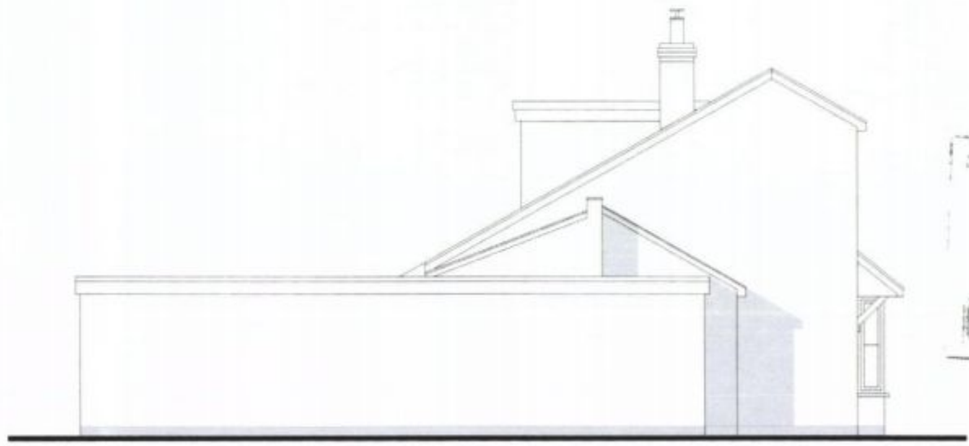

Existing **North West** (Side) Elevation at 1:100 scale

HAVANT BOROUGH COUNCIL
28 NOV 2011
RECEIVED

0m 1m 2m 3m

SCALE BAR @ 1:100

CLIENT	Mr & Mrs P Digby	DRAWING	002 Existing Elevations		
SITE	Primrose Cottage, Avenue Road, Hayling Island	REVISION		STATUS	Planning
PROJECT	Proposed Extensions & Alterations	DATE	18 11 11	SCALE	1:100 @ A3

NOTES

Drawings are not to be scaled except for planning purposes. Room dimensions are approximate
All dimensions to be checked on site. All dimensions in mm's
Drawings are subject to local authority approval.
Drawings are subject to engineers design/ specification/ approval.

CORINTHIAN ARCHITECTURAL DESIGN
8 Davys Court, Funtington, Chichester, West Sussex. PO18 9LG
01243 576 078 > contact@corinthianad.co.uk > www.corinthianad.co.uk