



school swimming pool

potential pedestrian link to Hook's Row car park


existing surface water connections

Hooks Row

indicative extent of existing hedgerow

extent of proposed flood attenuation area

potential pedestrian link to Hook's Row

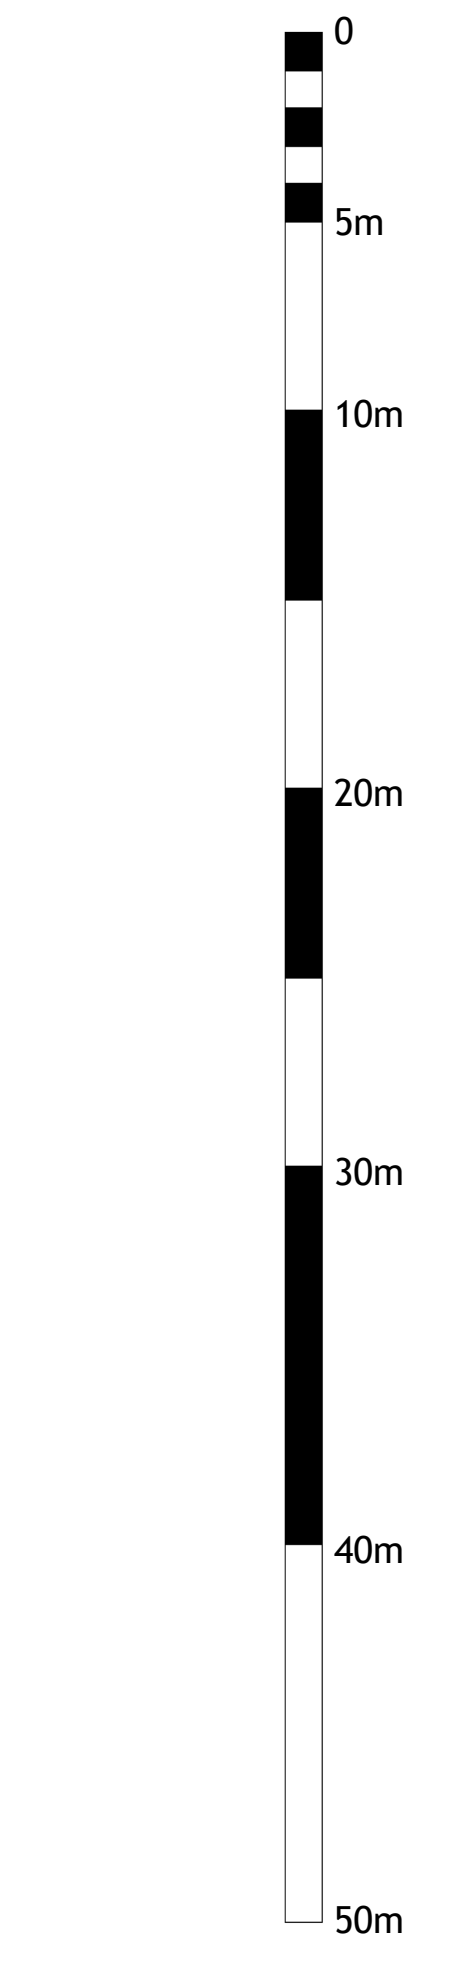

Development indicated:
5 x one bed dwellings
11 x two bed dwellings
18 x three bed dwellings
total dwellings = 34
gross site density = 34 dwgs/ha
two or fewer beds = 47%
flats = 15%

Barncroft Way, Havant

ILLUSTRATIVE LAYOUT

- Existing development
- Existing / retained trees and hedgerows
- Existing trees to be removed
- Indicative proposed landscaping
- Proposed grass / soft surface
- Proposed adoptable road
- Proposed adoptable footways
- Proposed private / shared surface
- Proposed new housing

Drawing No: Y0426-02C-ajt
Rev: d Date: 12.05.11
Scale: 1 x 200 @ A0
This map is reproduced from material with the permission of Ordnance Survey on behalf of the Controller of Her Majesty's Stationery Office. Crown Copyright. Unauthorised reproduction infringes Crown Copyright and may lead to prosecution or civil proceedings. (100019180) 2010
Drawing for illustrative purposes only; all details other than access reserved
Set page scaling to NONE under page handling when printing from PDF