PERMIT

NOTES

HAVANT BOROUGH COUNCIL
DEVELOPMENT CONTROL
13 JAN 2011
RECEIVED

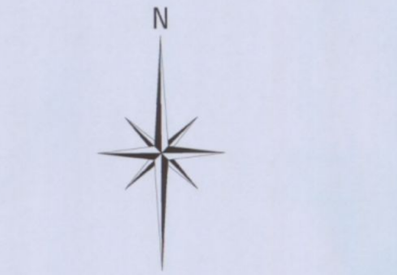



Ordnance Survey (c) Crown Copyright 2010. All rights reserved. Licence number 100020449

SITE LOCATION PLAN
SCALE 1:1250

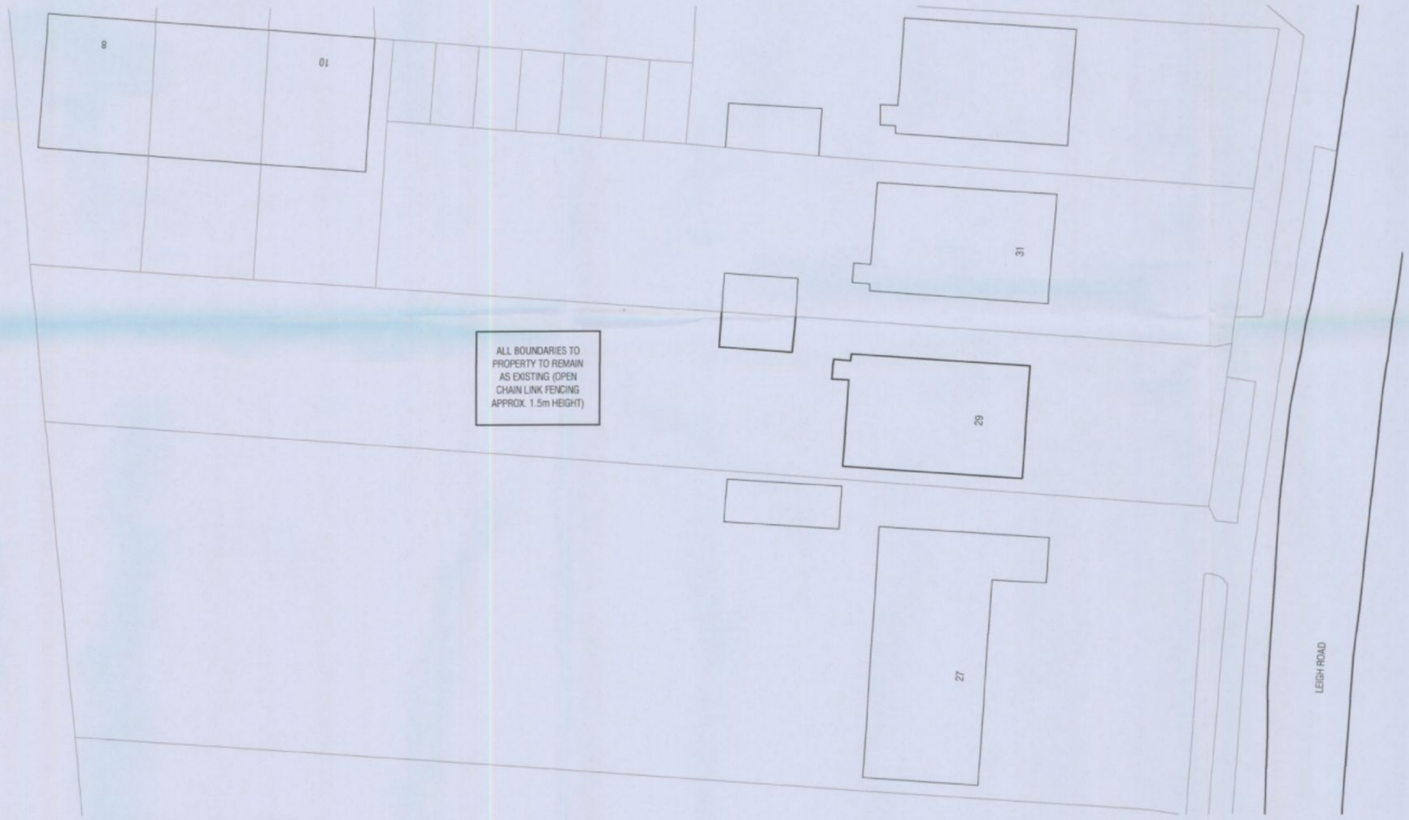

Ordnance Survey (c) Crown Copyright 2010. All rights reserved. Licence number 100020449

BLOCK LOCATION PLAN
SCALE 1:200

REV	DATE	DESCRIPTION	BY

Patterson Reeves & Partners
Consulting Civil & Structural Engineers
Westleigh House
85 Leigh Road
Eastleigh
Hampshire
SO50 9DQ
Tel: 023 80 488486
Fax: 023 80 481111
www.pattreev.co.uk

PROJECT
29 LEIGH ROAD,
HAVANT,
PO9 2ET

TITLE
ORDNANCE SURVEY
SITE LOCATION PLAN & BLOCK PLAN
(PLANNING)

CLIENT
MRS R PAGE

DATE	Dec 2010	SCALE	SHOWN	REV
DRAWN	A.Godding	CHECKED	G.Pope	

DWG No. J3103 / 05

This drawing is confidential and it and the copyright therein are the property of Patterson Reeves and Partners Ltd. This drawing is supplied on the condition that it must not be used, modified or exhibited without their written permission and that any construction work, etc. must not be carried out or used for any other purpose other than that for which the drawing was supplied. Design rights subsist in the design of articles manufactured wholly or in part in accordance with this drawing. © Patterson Reeves & Partners Ltd 2008