


AMENDED SECTION PLAN

PERMIT

HAVANT BOROUGH COUNCIL
DEVELOPMENT CONTROL
24 NOV 2010
RECEIVED

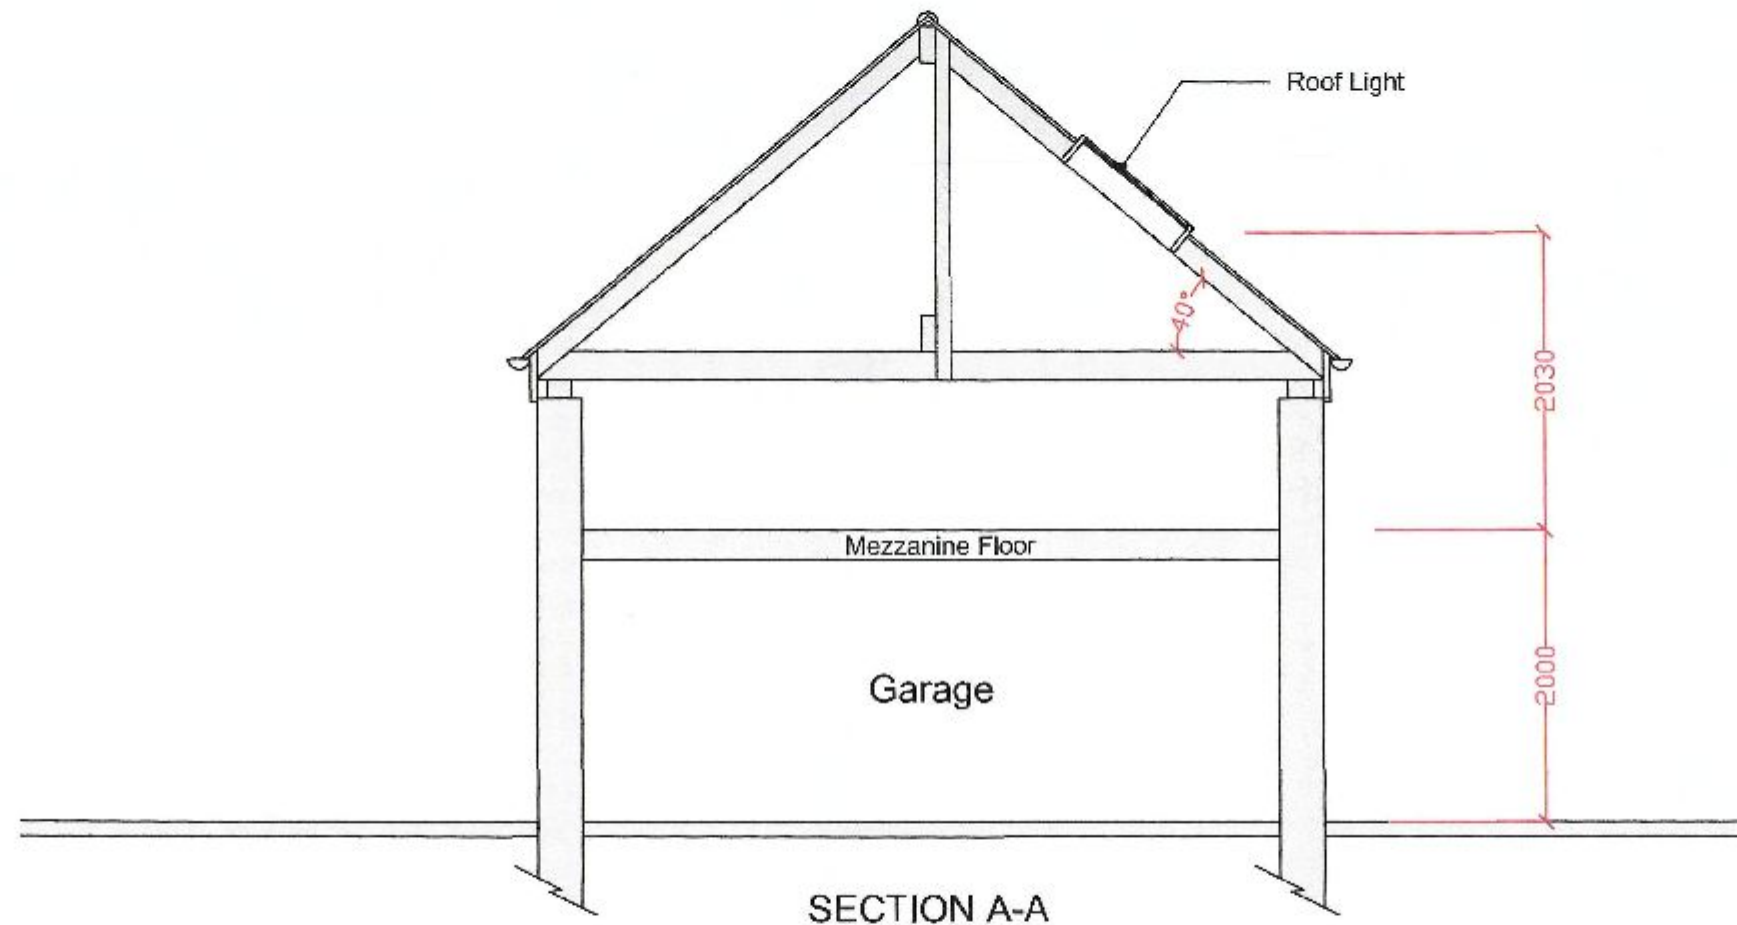

10 cm
9
8
7
6
5
4
3
2

SECTION A-A

Artisan Designs Ltd.

Brow View
Closewood Road
Dennehead
PD7 6JD

T: 02380 982 598
office@artisandesigns.co.uk
www.artisandesigns.co.uk

Please note:
This drawing is for planning
application purposes only. It is not to
be used for construction.

REVISION	DATE	BY	DESCRIPTION

DESIGN	CHECKED	DRAWING NUMBER	DATE	SCALE
JL	AS	095256 001	22nd Nov 2010	1/50 B3
Mr. Cotton		The Flint Barn, Old Barn Gardens Lovedean, Waterlooville PO8 9XL		
PLANNING DESIGN REFERENCE				5/11