


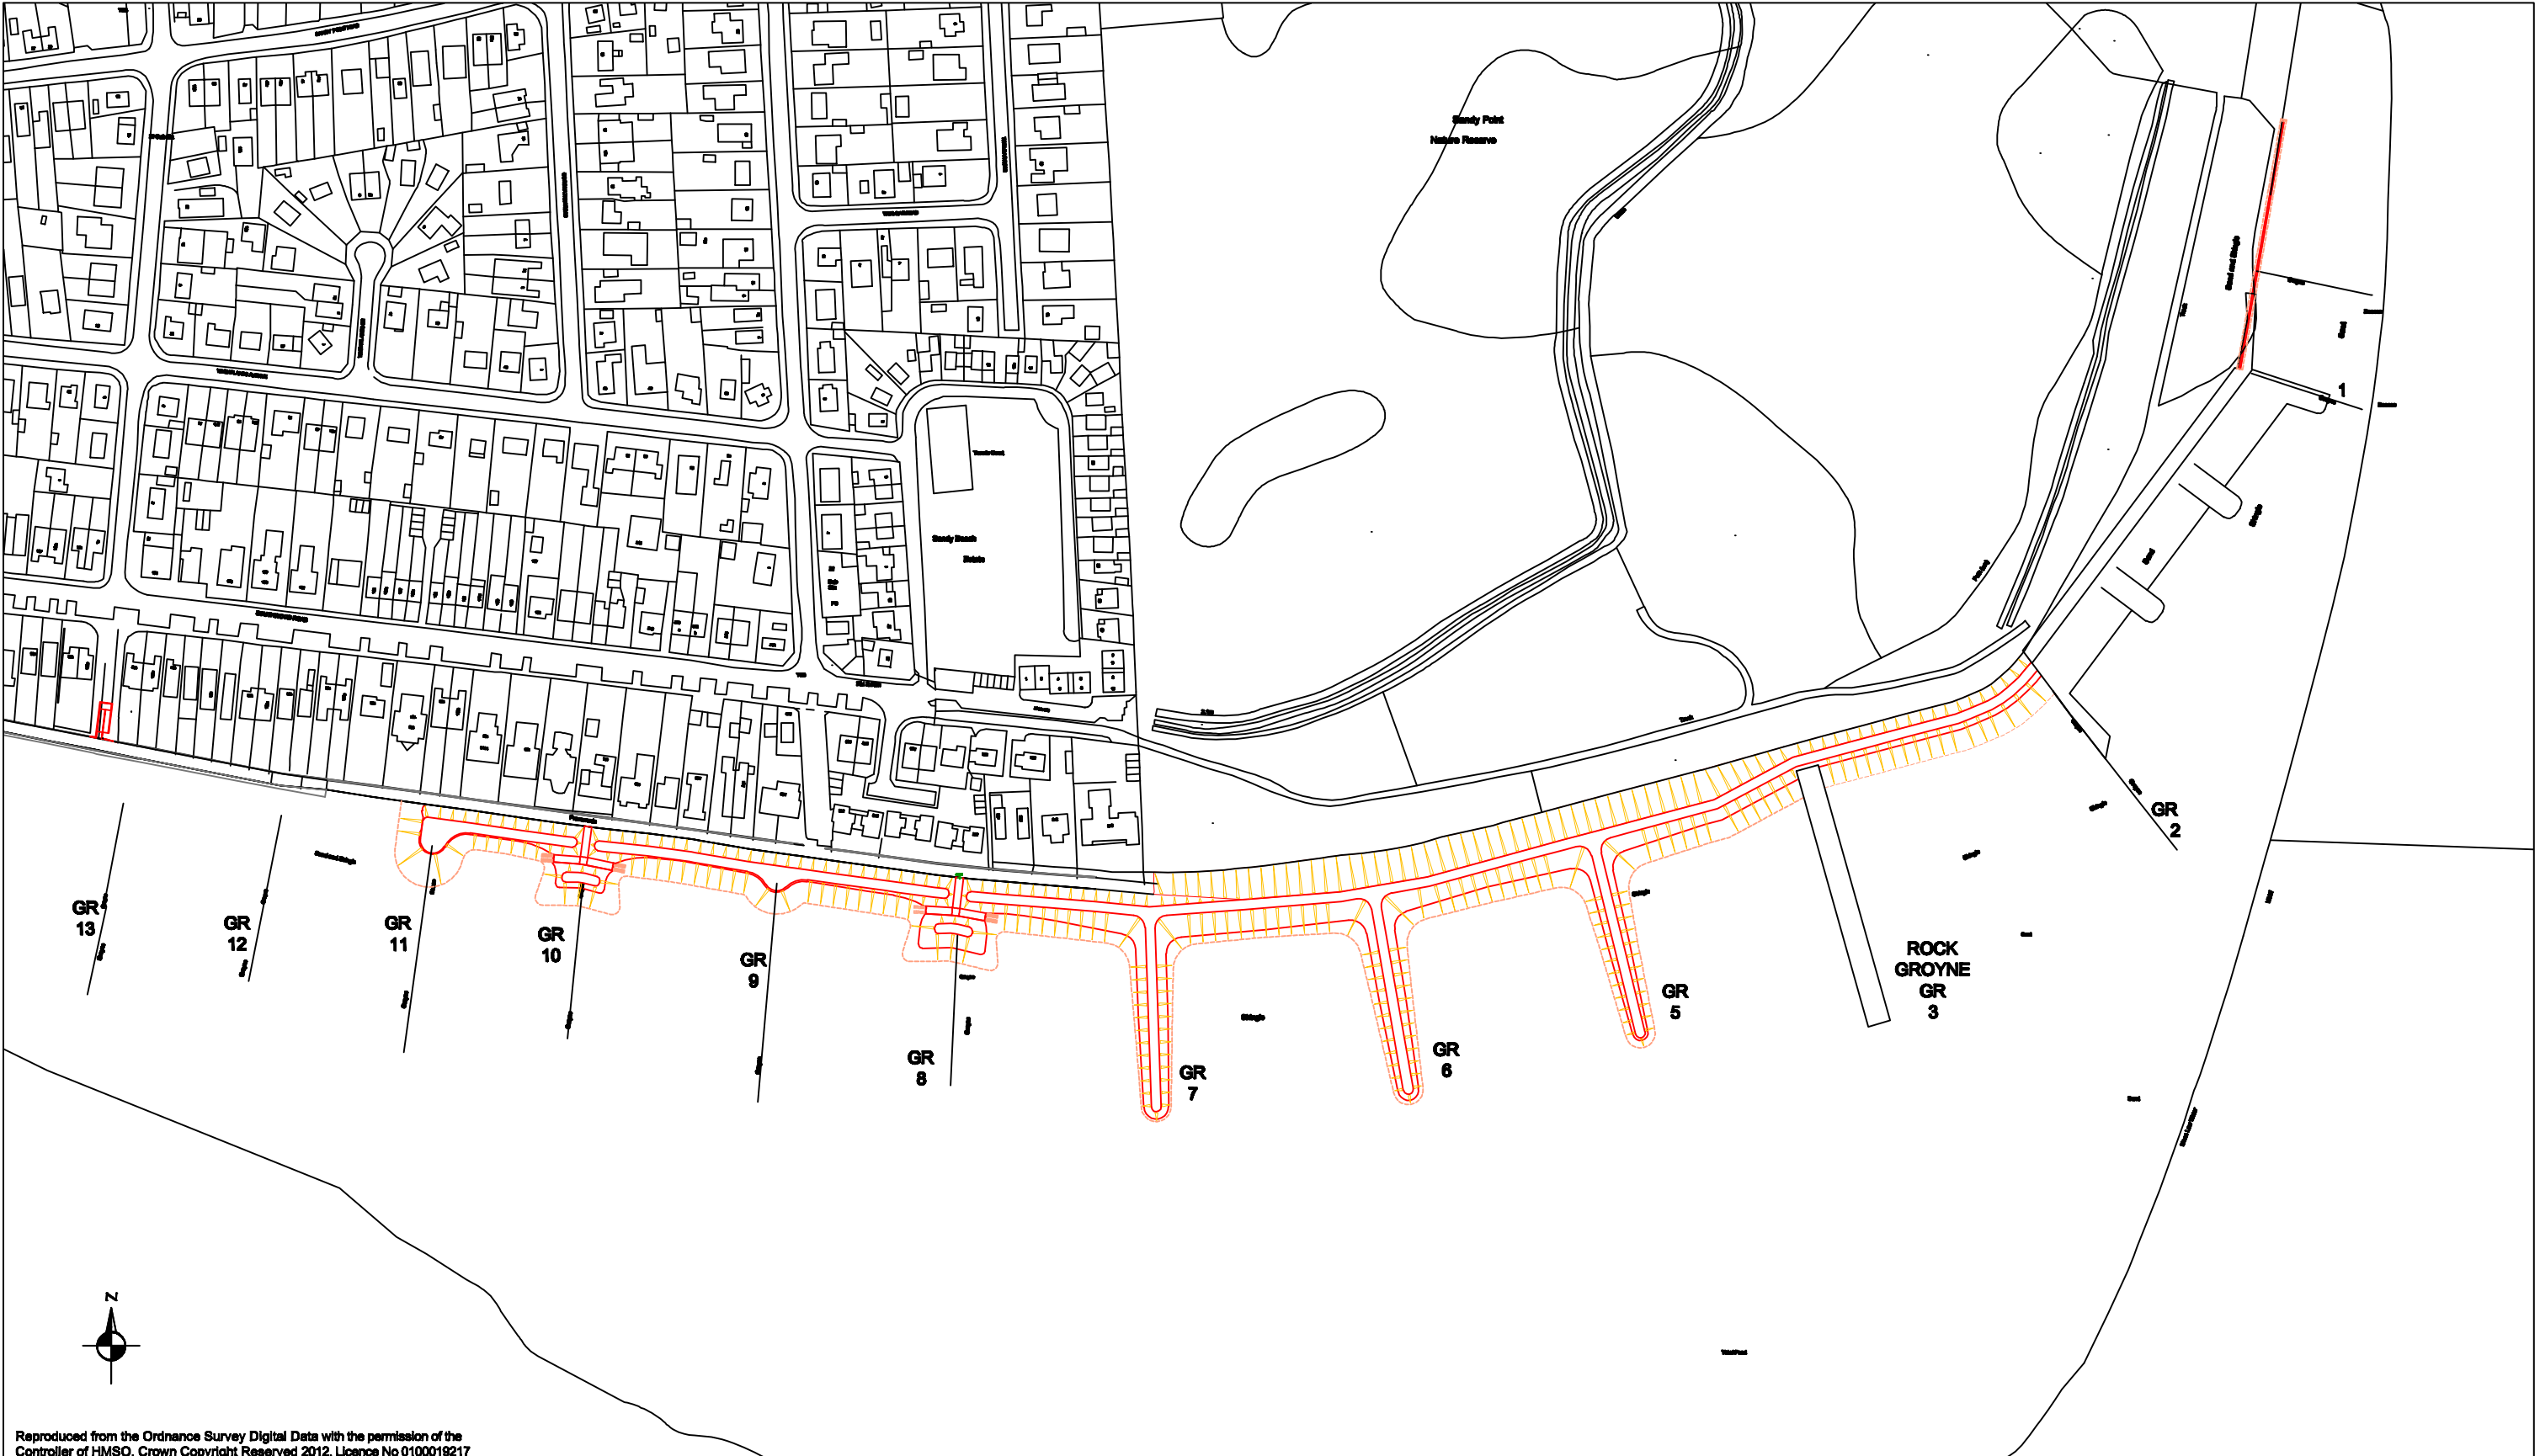

Reproduced from the Ordnance Survey Digital Data with the permission of the
Controller of HMSO, Crown Copyright Reserved 2012, Licence No 0100019217



KEY:-			
			EXISTING DETAIL TO REMAIN
			PROPOSED DETAIL (VISIBLE)
			PROPOSED DETAIL (BURIED)
REV	DESCRIPTION	DATE	INIT'S

TITLE			
EASTOKE POINT WORKS 2012 PLANNING PERMISSION SIMPLIFIED SITE AREA PLAN			
DRAWN BY BJR		CHECKED BY	DRG No. SE13/900
DATE SEP 2012		DIR NAME P:\CTBC\MP\EPW\2009D&C&PD	
SCALE 1:2500 @ A3		CAD NAME SE13_900_PP_EPW_Simp'P'	