


PROPOSED GROUND FLOOR

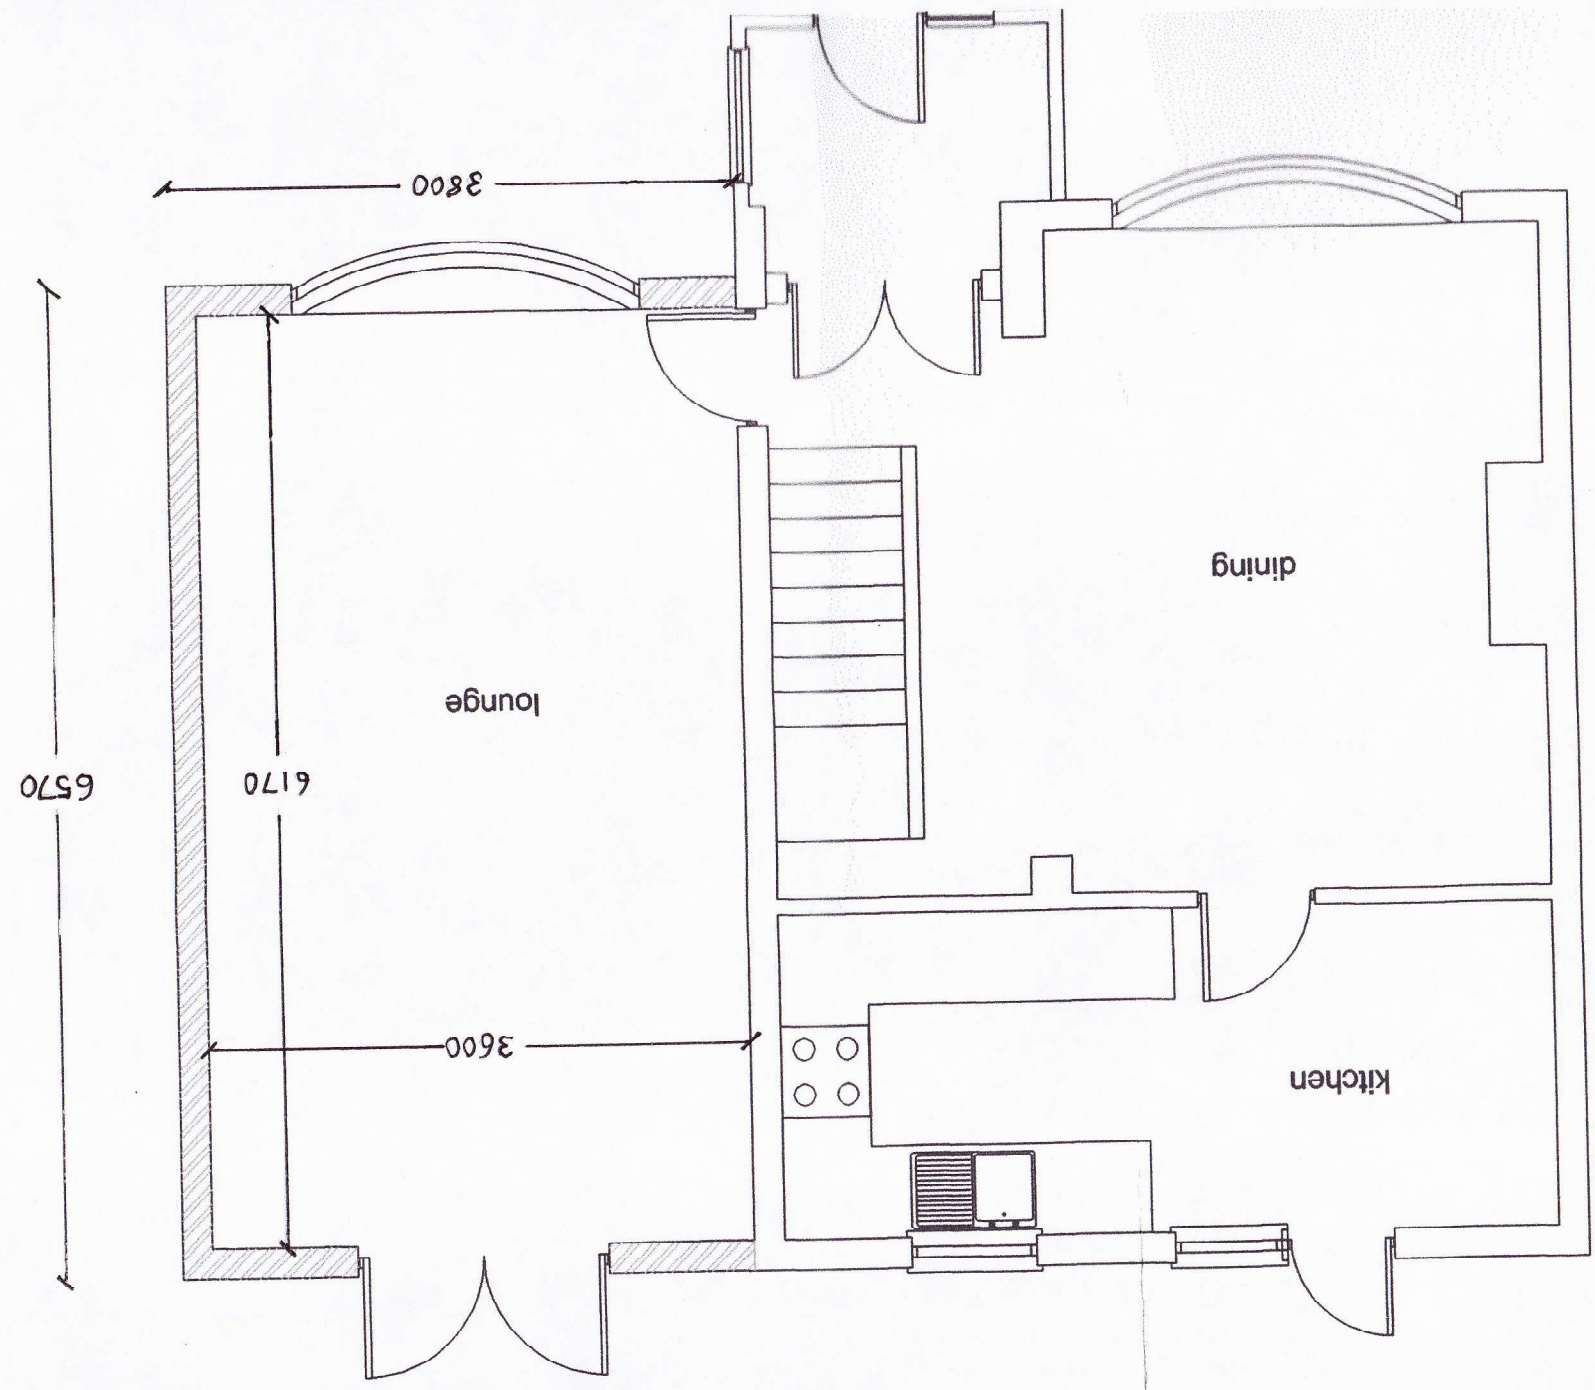

SCALE 1:50