PERMIT

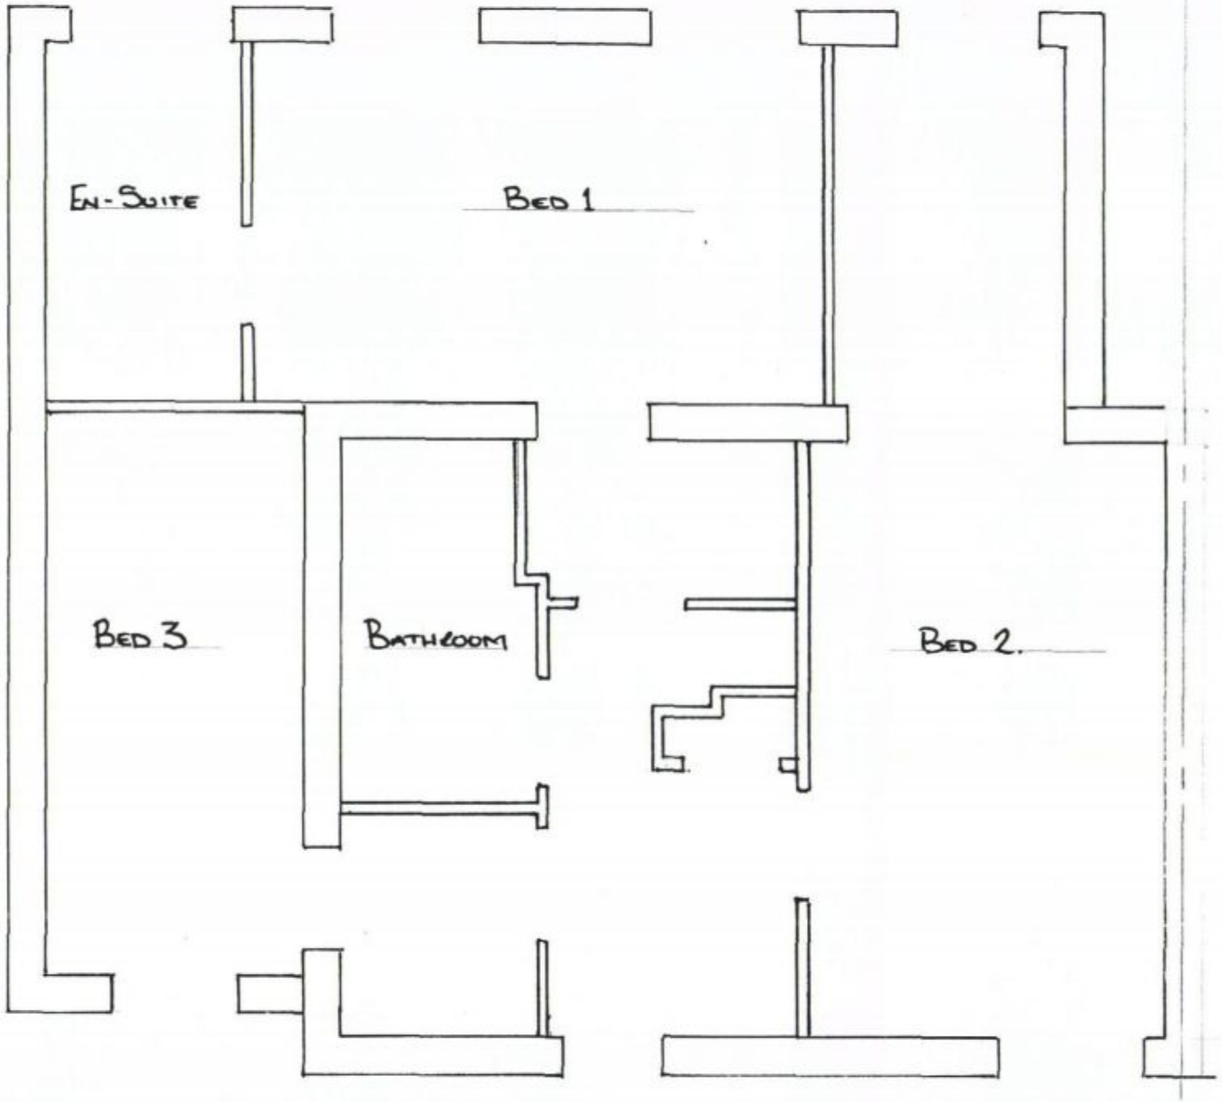

5 Vian Road, Waterlooville, Hants	Dwg No P02
Proposed First Floor Layout	Rev B
	Scale 1:50