PERMIT

PROPOSED SINGLE STOREY SIDE ADDITION.
18, NURSERY ROAD, BEDHAMPTON, HAVANT, HANTS.
FOR MR M. COOPER.

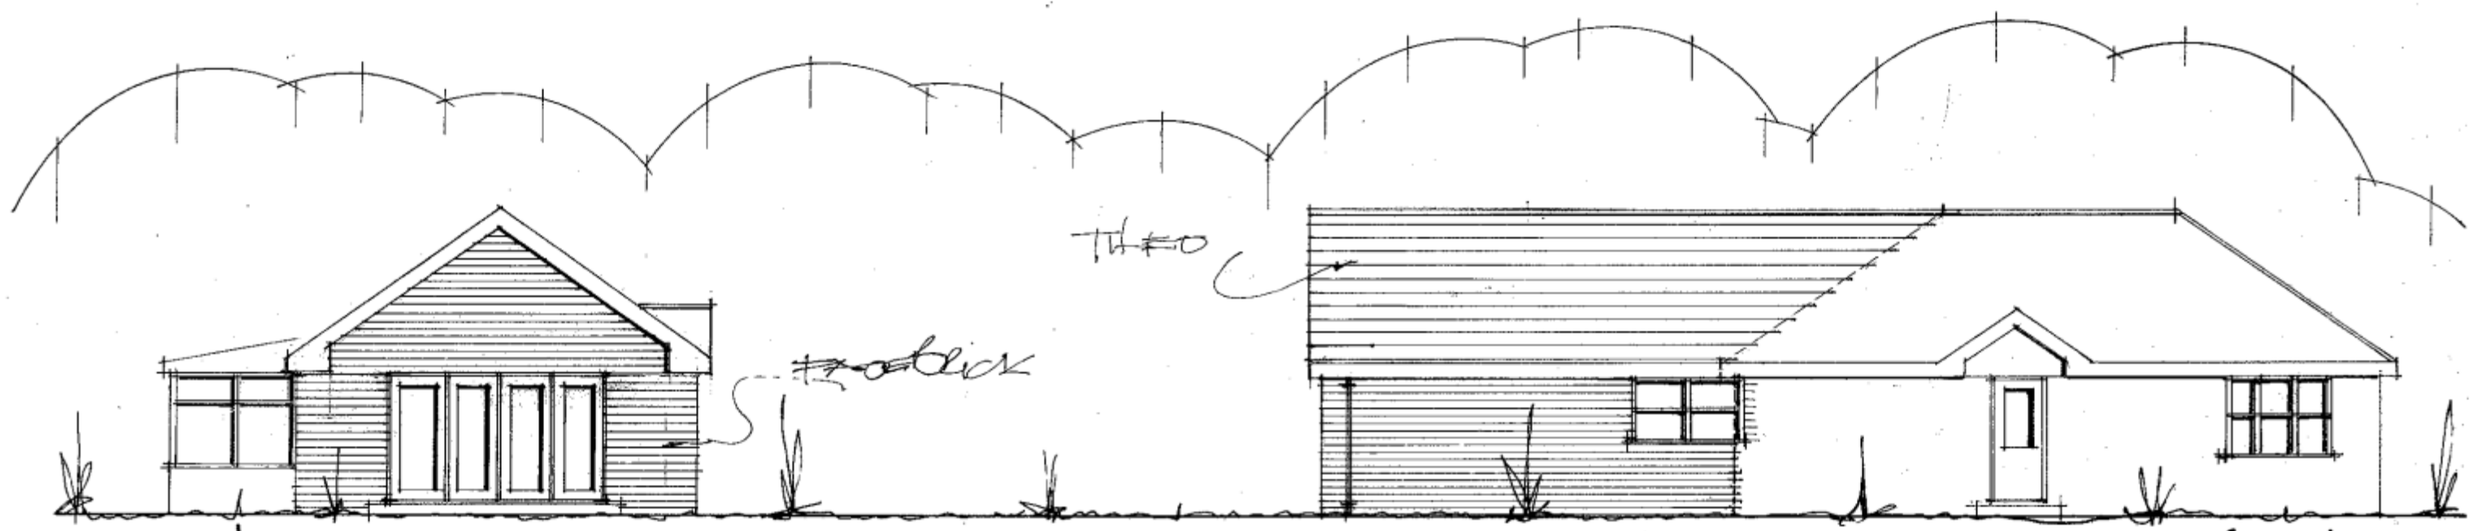

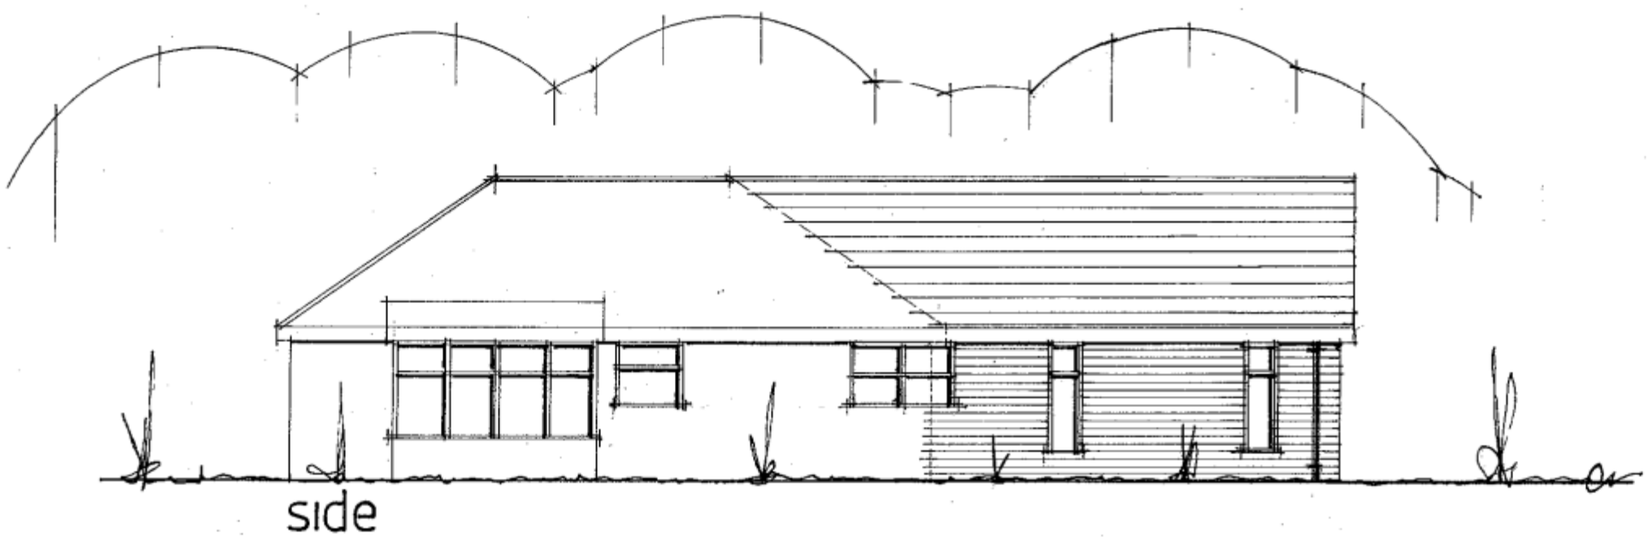

PROPOSED ELEVATIONS

date oct 2011
scale 1:100

PETER J. WALKER MRICS
CHARTERED SURVEYOR
182 SEAFRONT, HAYLING ISLAND, HANTS
PO11 9 AN

TEL: 02392 467571