PERMIT

PROPOSED GARAGE CONVERSION AND ADDITIONS.
THE SHAMBLES, SELSMORE ROAD, HAYLING ISLAND, HANTS.
FOR MR S. DYMOCK.

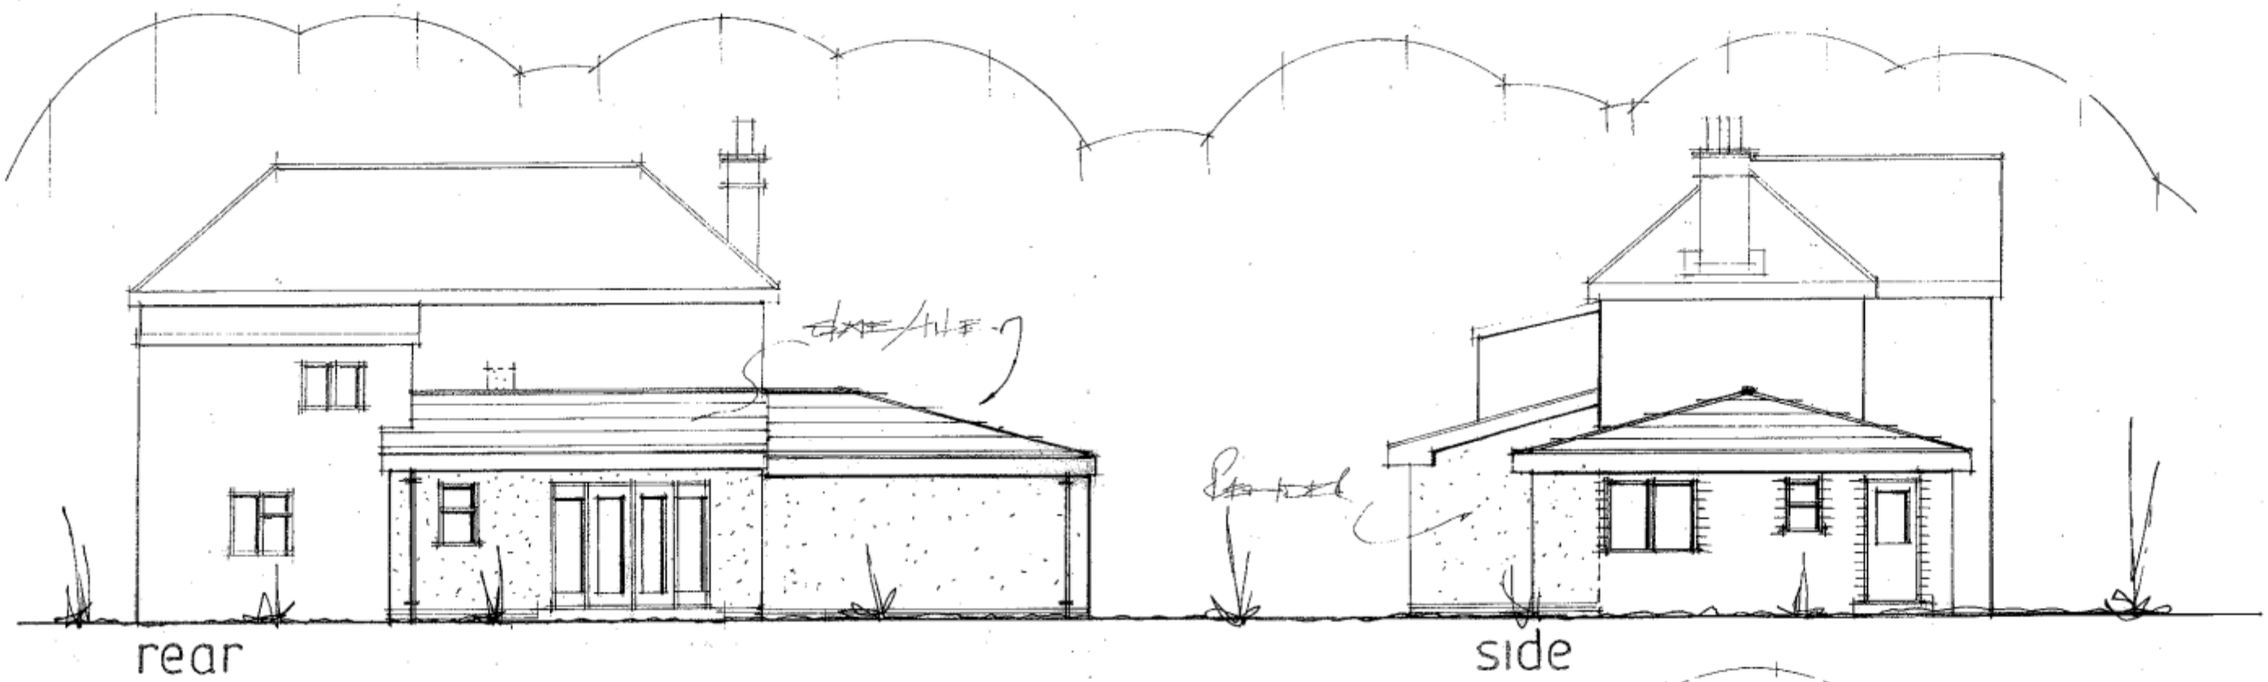

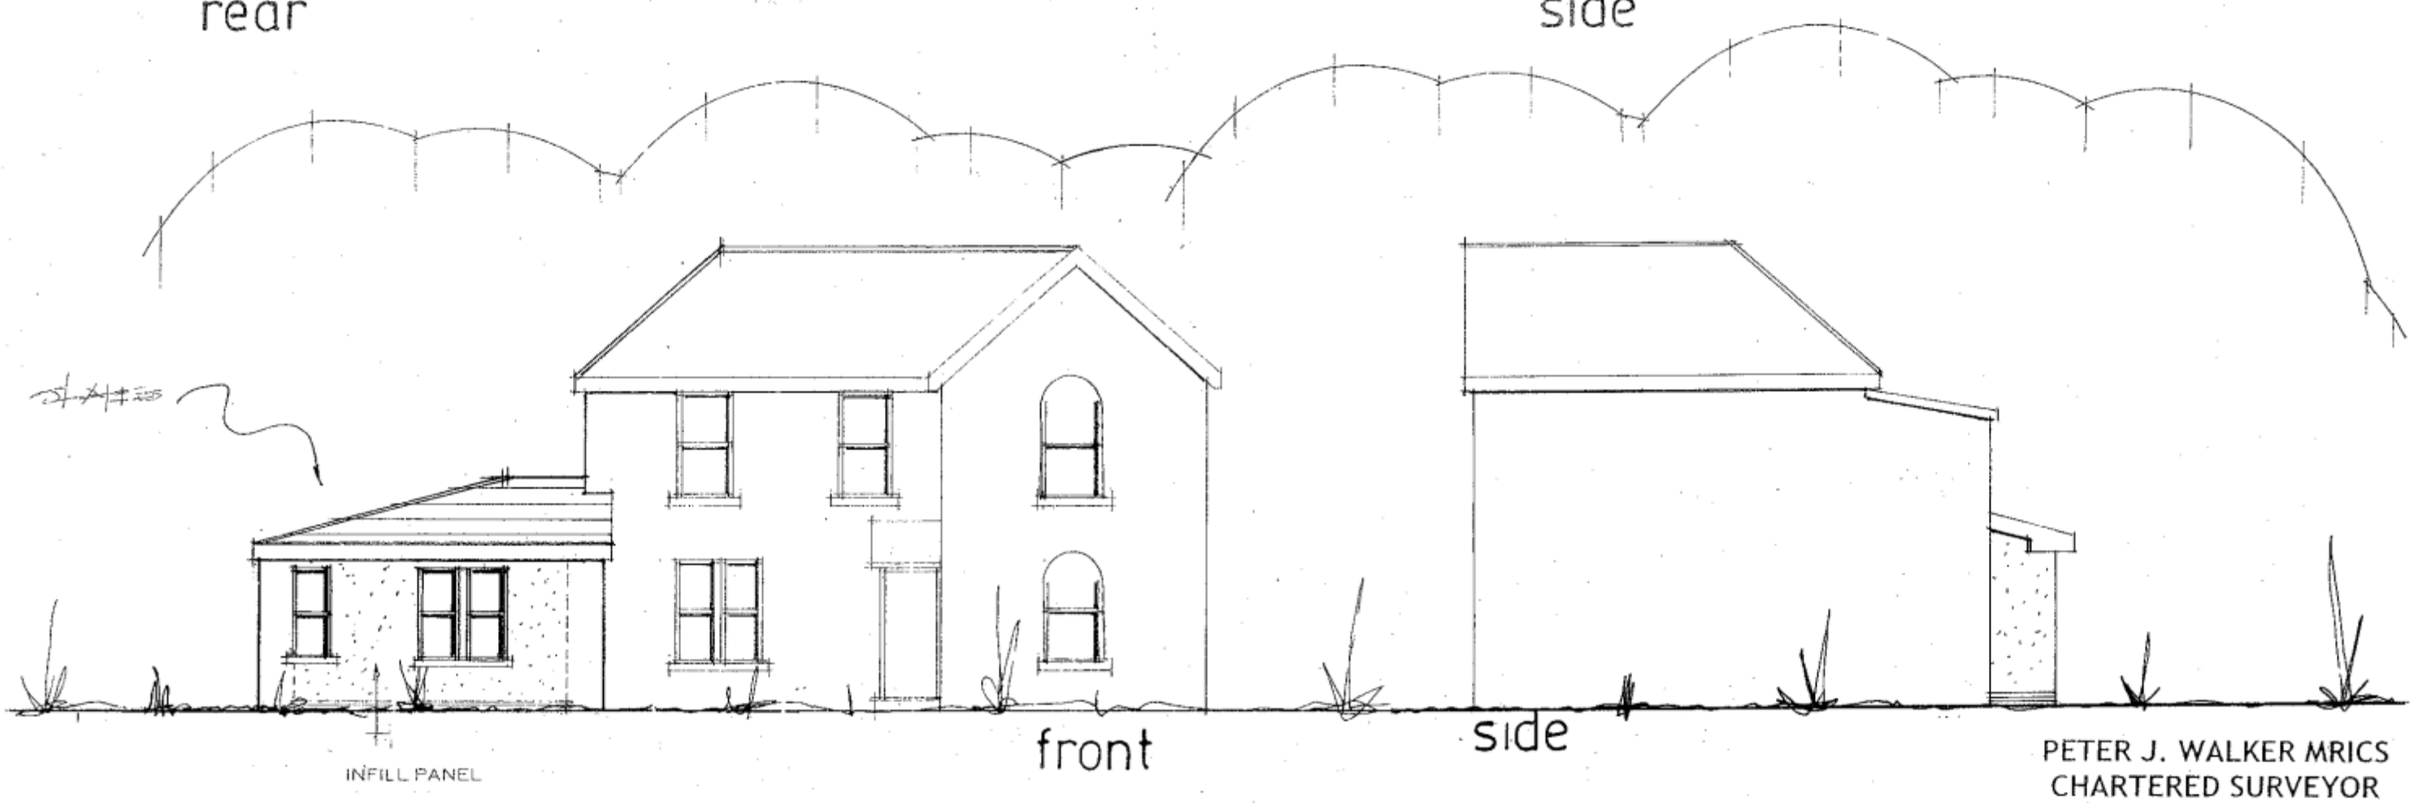

date oct 2011
scale 1:100
(HYBRID ROOF HON 2011)

PROPOSED ELEVATIONS.

PETER J. WALKER MRICS
CHARTERED SURVEYOR
182 SEAFRONT, HAYLING ISLAND, HANTS
PO11 9 AN

TEL: 02392 467571