
PERMIT

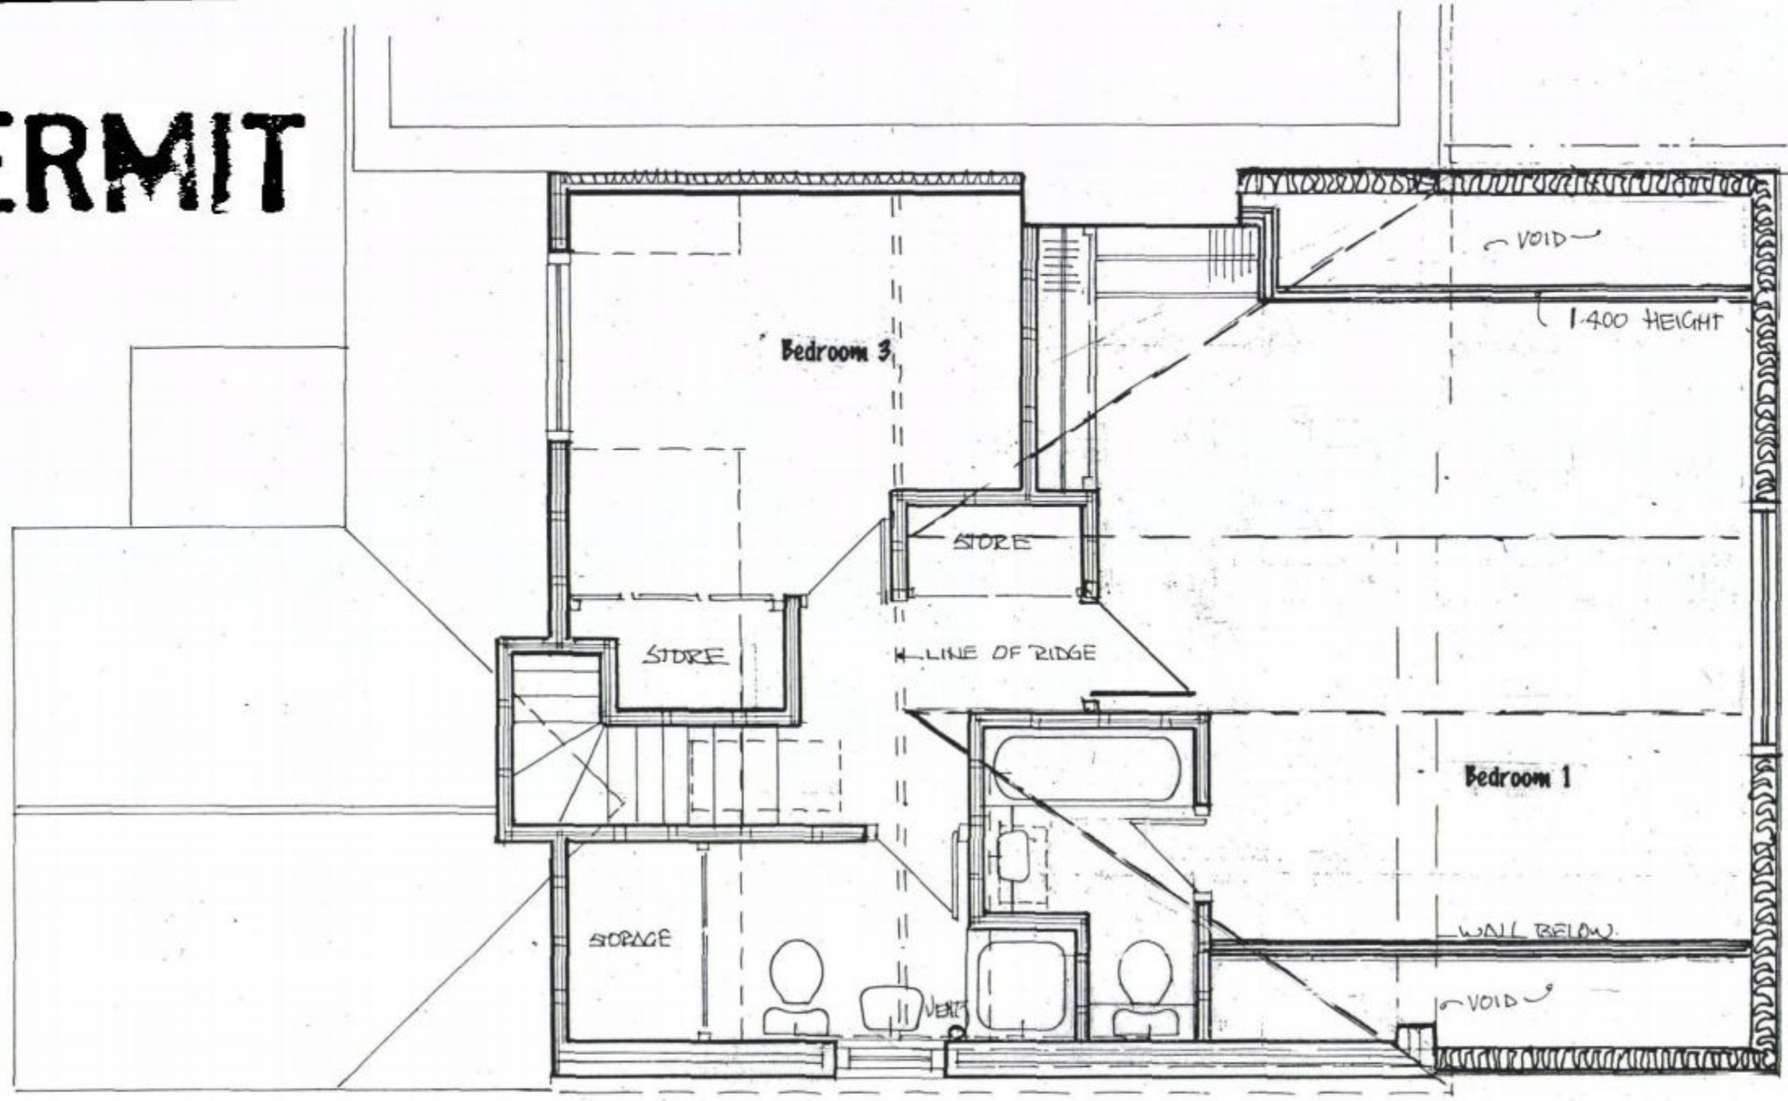

HAVANT BOROUGH COUNCIL
24 JAN 2012
RECEIVED

SCALE 1:50 METERS

← NORTH

PROPOSED LOFT EXTENSION AT 2 CLINTON ROAD, WATERLOOVILLE, PO7 6DT

AMENDED - JAN 2012

For: Mr. A McHugh 2 Clinton Road Waterlooville Hampshire PO7 6DT	**Date: 2011** NOVEMBER **Scale:AS SHOWN** No 4 **Drawn:KIM** **LOFT PLAN PROPOSED**	**CREATIVE DESIGNS** Oaklea, Titchfield Lane, Wickham, Portsmouth PO17 5PQ Tel 01329 835992