PROPOSED STOREROOM for HART PLAIN CHURCH PRE SCHOOL for Mrs M Cawte

Scale 1:100

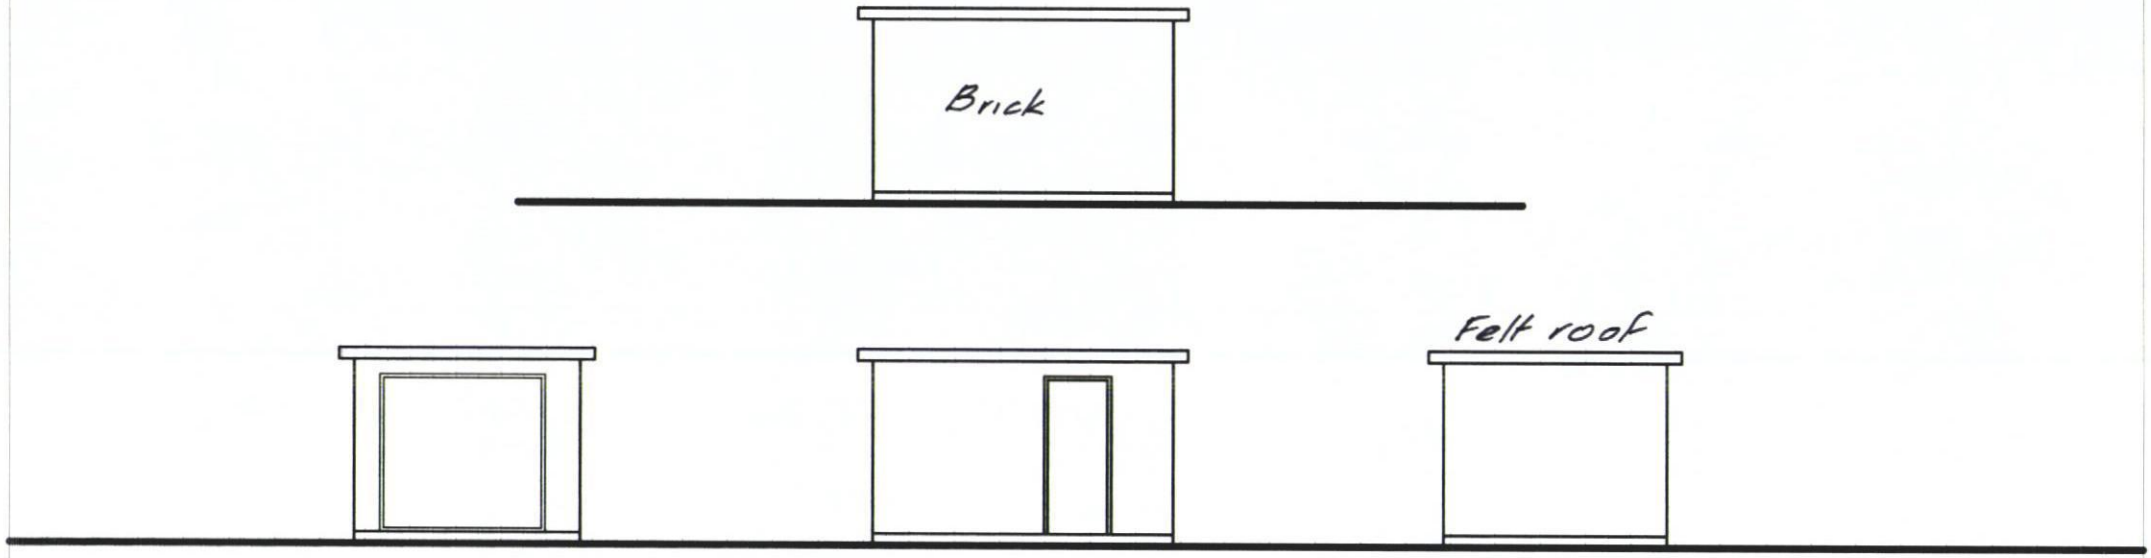


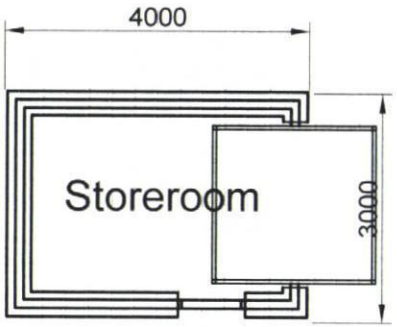


HAVANT BOROUGH COUNCIL
23 JAN 2012
RECEIVED

Drawing Number 6101/1

Jeff Merriman Associates 72 Park Avenue Waterlooville Tel 92 389043