PERMIT



FRONT ELEVATION

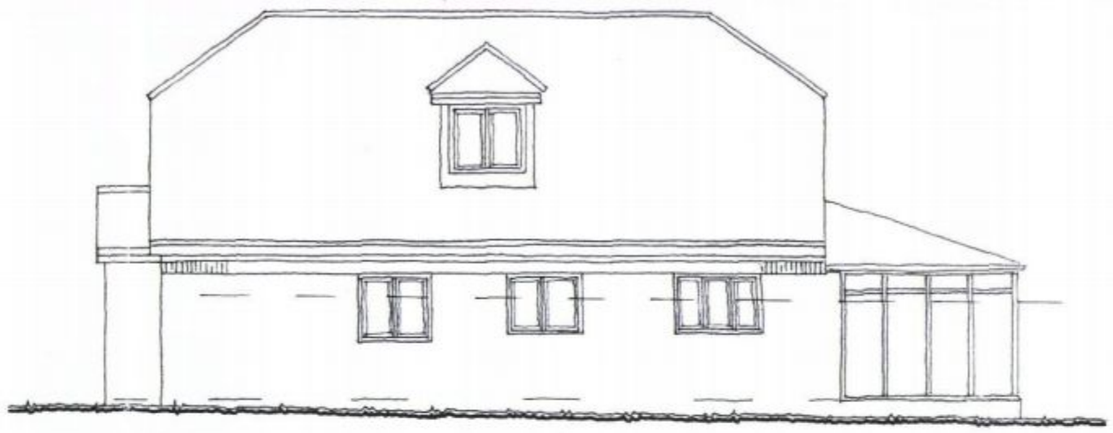

SIDE (SOUTH–WEST) ELEVATION



REAR ELEVATION

0m 1m 2m 3m 4m

Original paper size

HAVANT BOROUGH COUNCIL
01 AUG 2011
RECEIVED

Project

PROPOSED EXTENION OF GROUND FLOOR FLAT AT 43B LONGWOOD AVENUE, COWPLAIN.

Drawing Title

EXISTING ELEVATIONS

Client

MRS PRIOR

NP DESIGNS
Architectural Consultants
WOODSIDE HOUSE, 10B LONGWOOD AVENUE
COWPLAIN,
WATERLOOVILLE, HAMPSHIRE. PO8 8HX
TEL: 023 9226 8551; EMAIL: nigel@npdesigns.net

Scale 1:100

Dwg No P 180 / 4 Rev