



HAVANT BOROUGH
COUNCIL
16 AUG 2012
RECEIVED

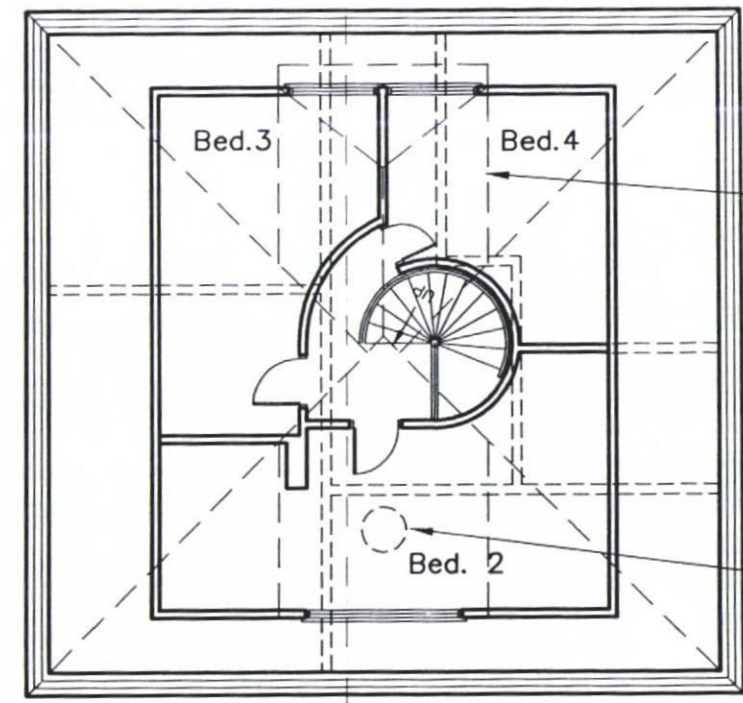

FIRST

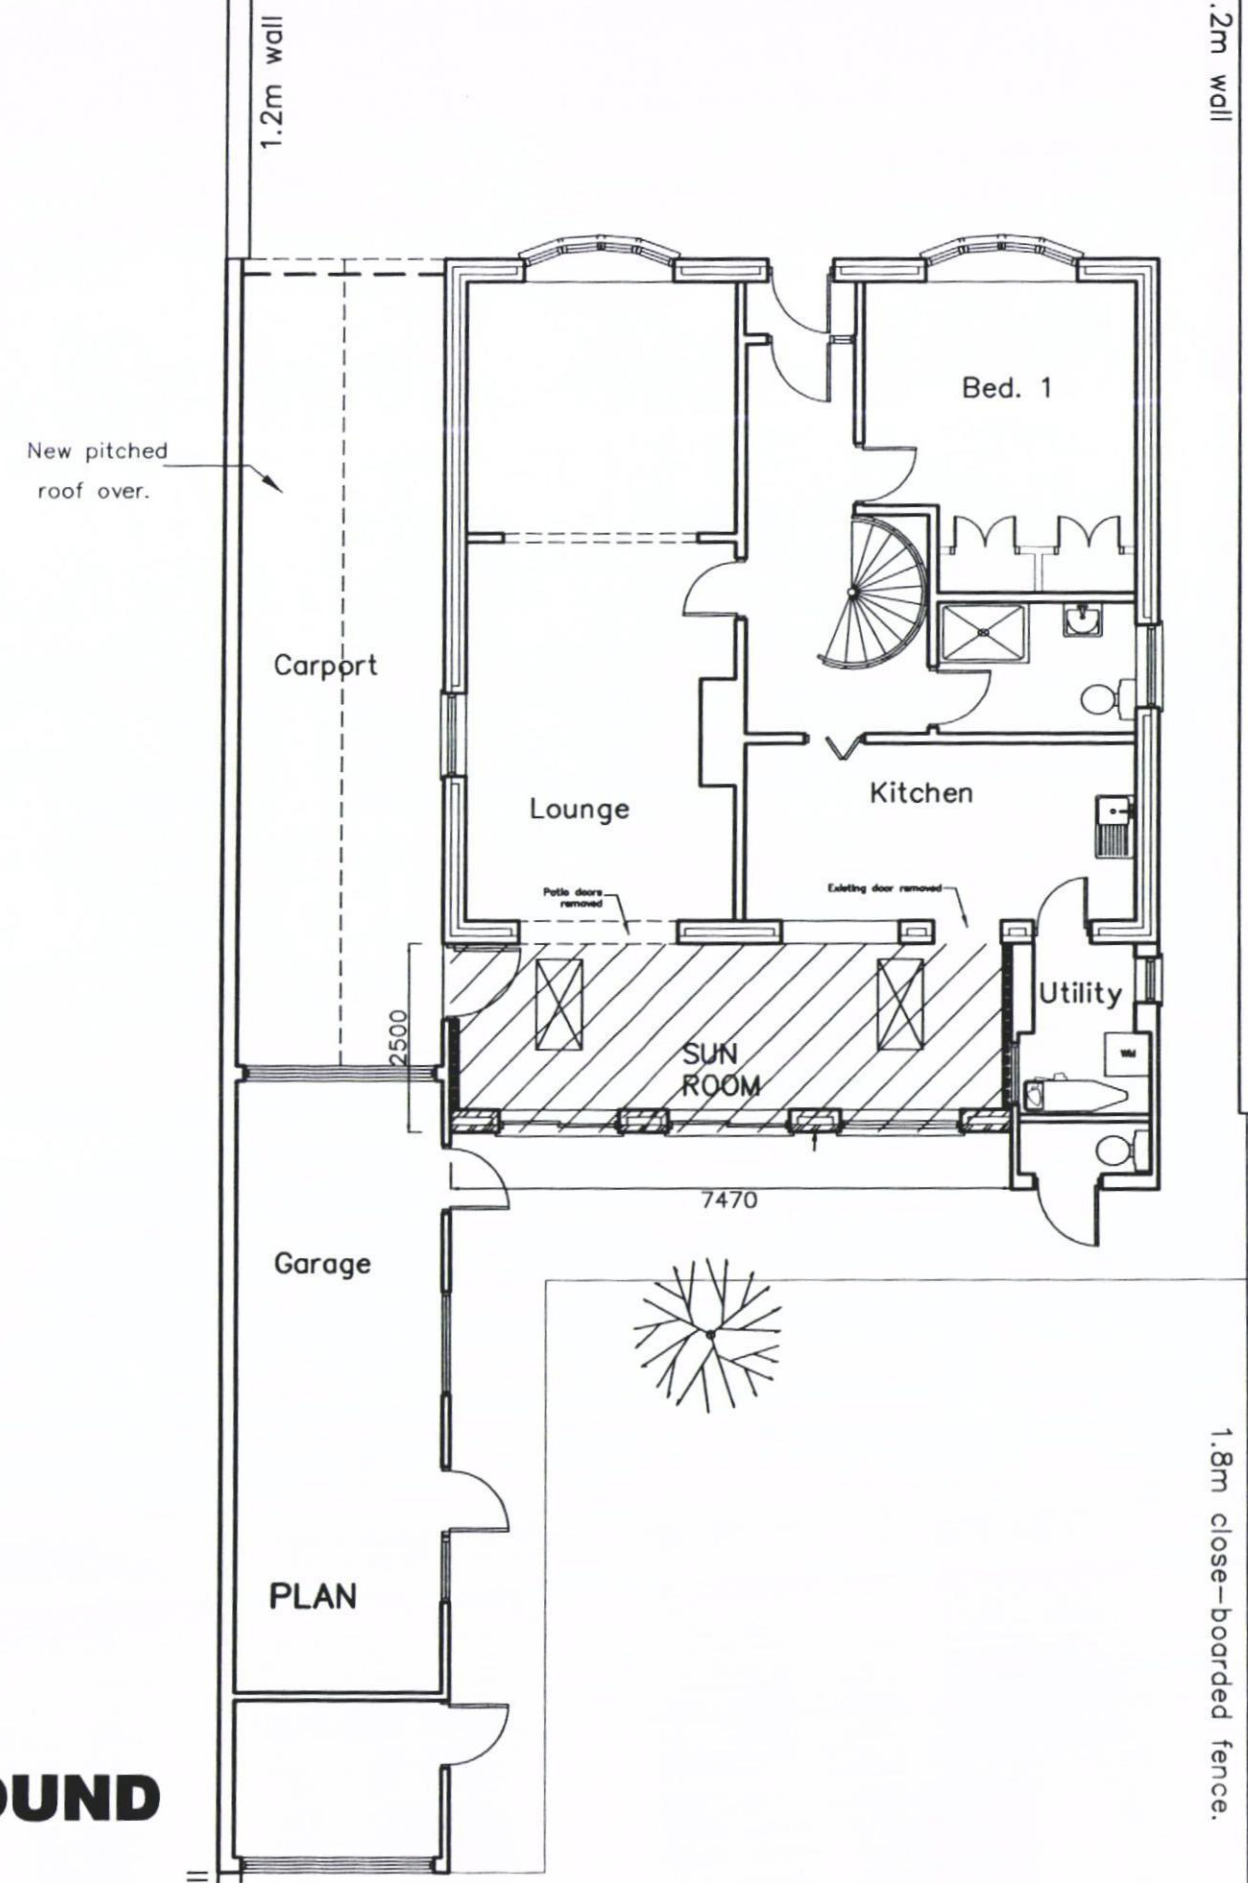

Ridgewood
Westbourne Road
PROPOSAL PLANS

Martin Critchley
Chartered Architect
7 North Street
Havant, Hampshire, PO9 1PW
023 92 474 919
critchleyarchitect@hotmail.com

Scale A3 = 1:100
Drawn JHL
Date 02/08/12

Revisions
A. Roof notes added. 15/08/12
B.
C.

1228-303^A

GROUND

PLAN