
PERMIT

EXISTING / PROPOSED GROUND FLOOR PLAN

Existing / Proposed Floor Plan 1 : 50

1m 2m 3m 4m

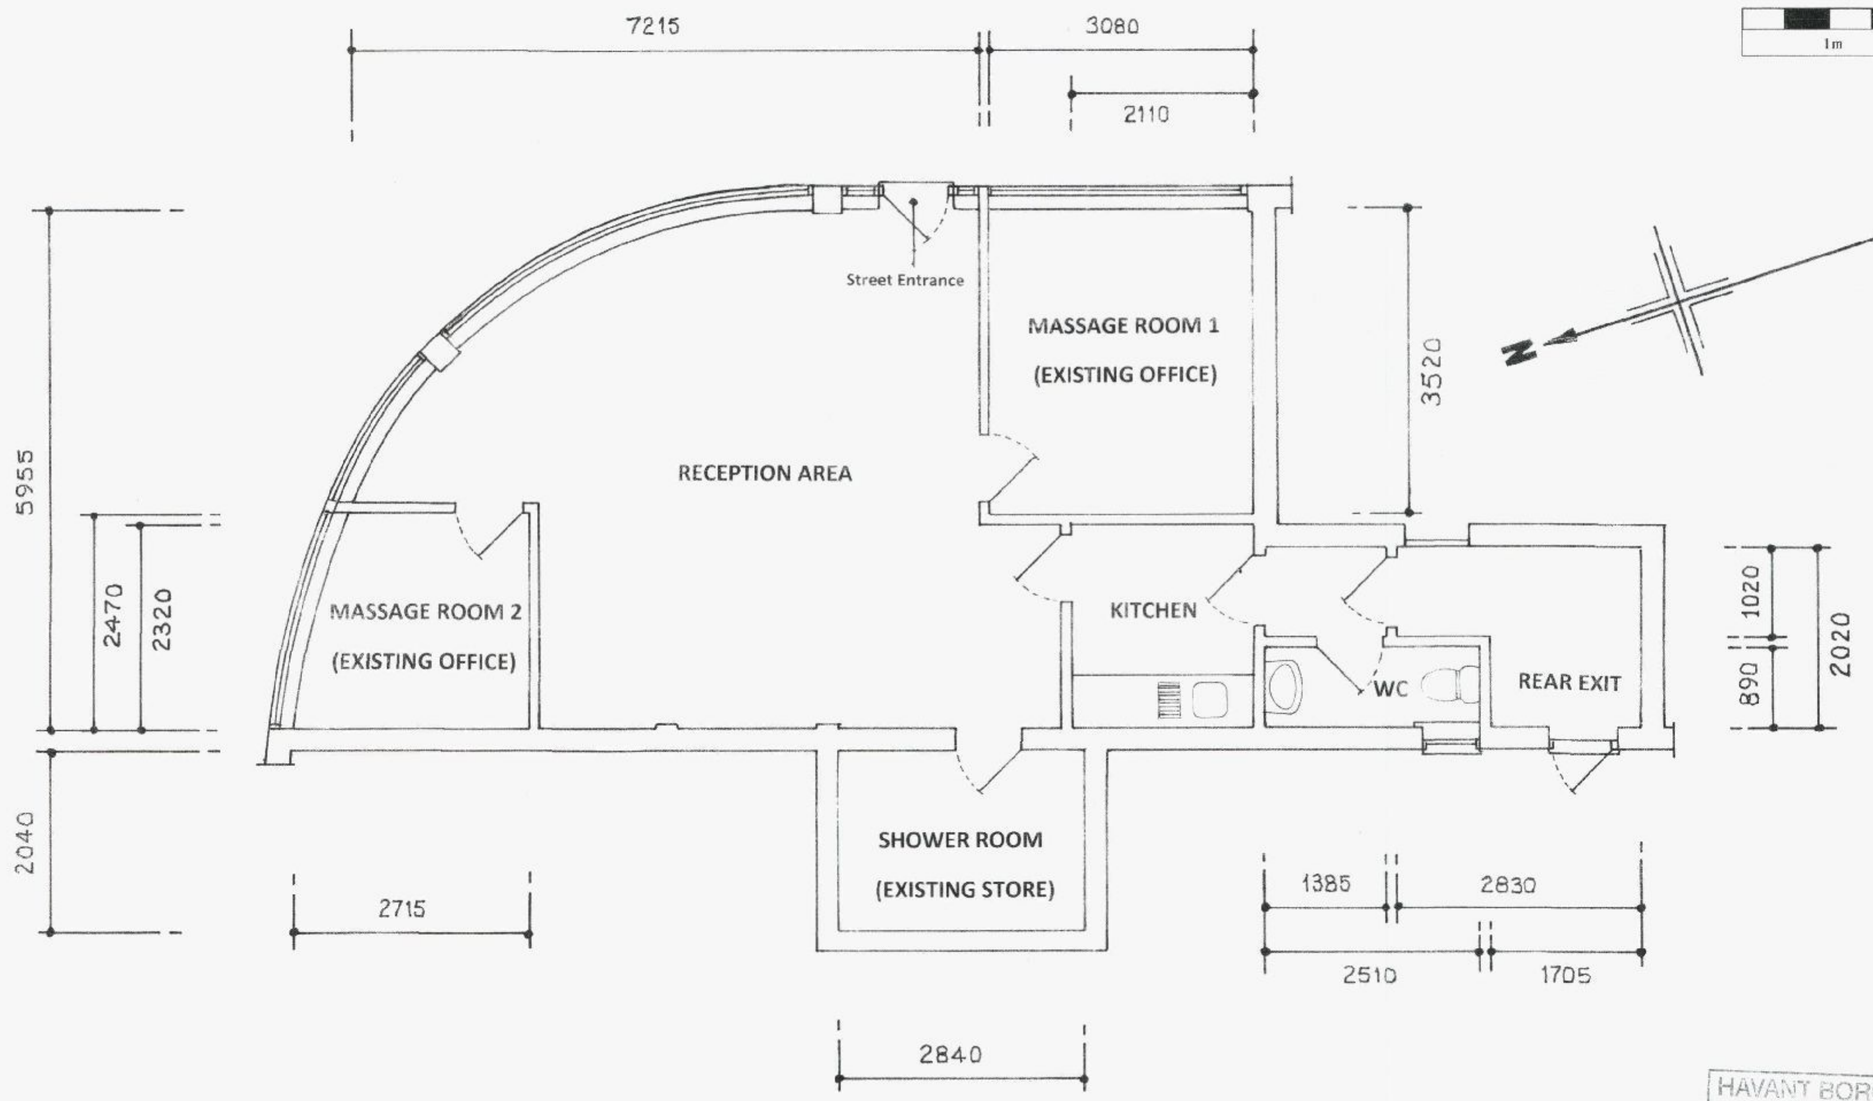

HAVANT BOROUGH COUNCIL
01 FEB 2012
RECEIVED

Ordnance Survey Licence No 100045286

D		
C		
B		
A		
	DATE	REVISIONS

CLIENT:
Mr E Rooke

SITE:
42 Market Parade,
Havant,
Hants, PO9 1QF

PROPOSAL:
Proposed Change of Use
(from solicitors office
to a D1 Class use)

DRAWN BY:
S C P Designs
11 Yew Tree Gardens,
Denmead, Waterlooville,
Hants, PO7 6LH

Office: 023 92 255916
Mobile: 07854 168 351

ALL DIMENSIONS TO BE CHECKED ON SITE
Scale: 1 : 50

Date: 30th January, 2012

Drawing No: 3637 - 1/1 REV.