PERMIT

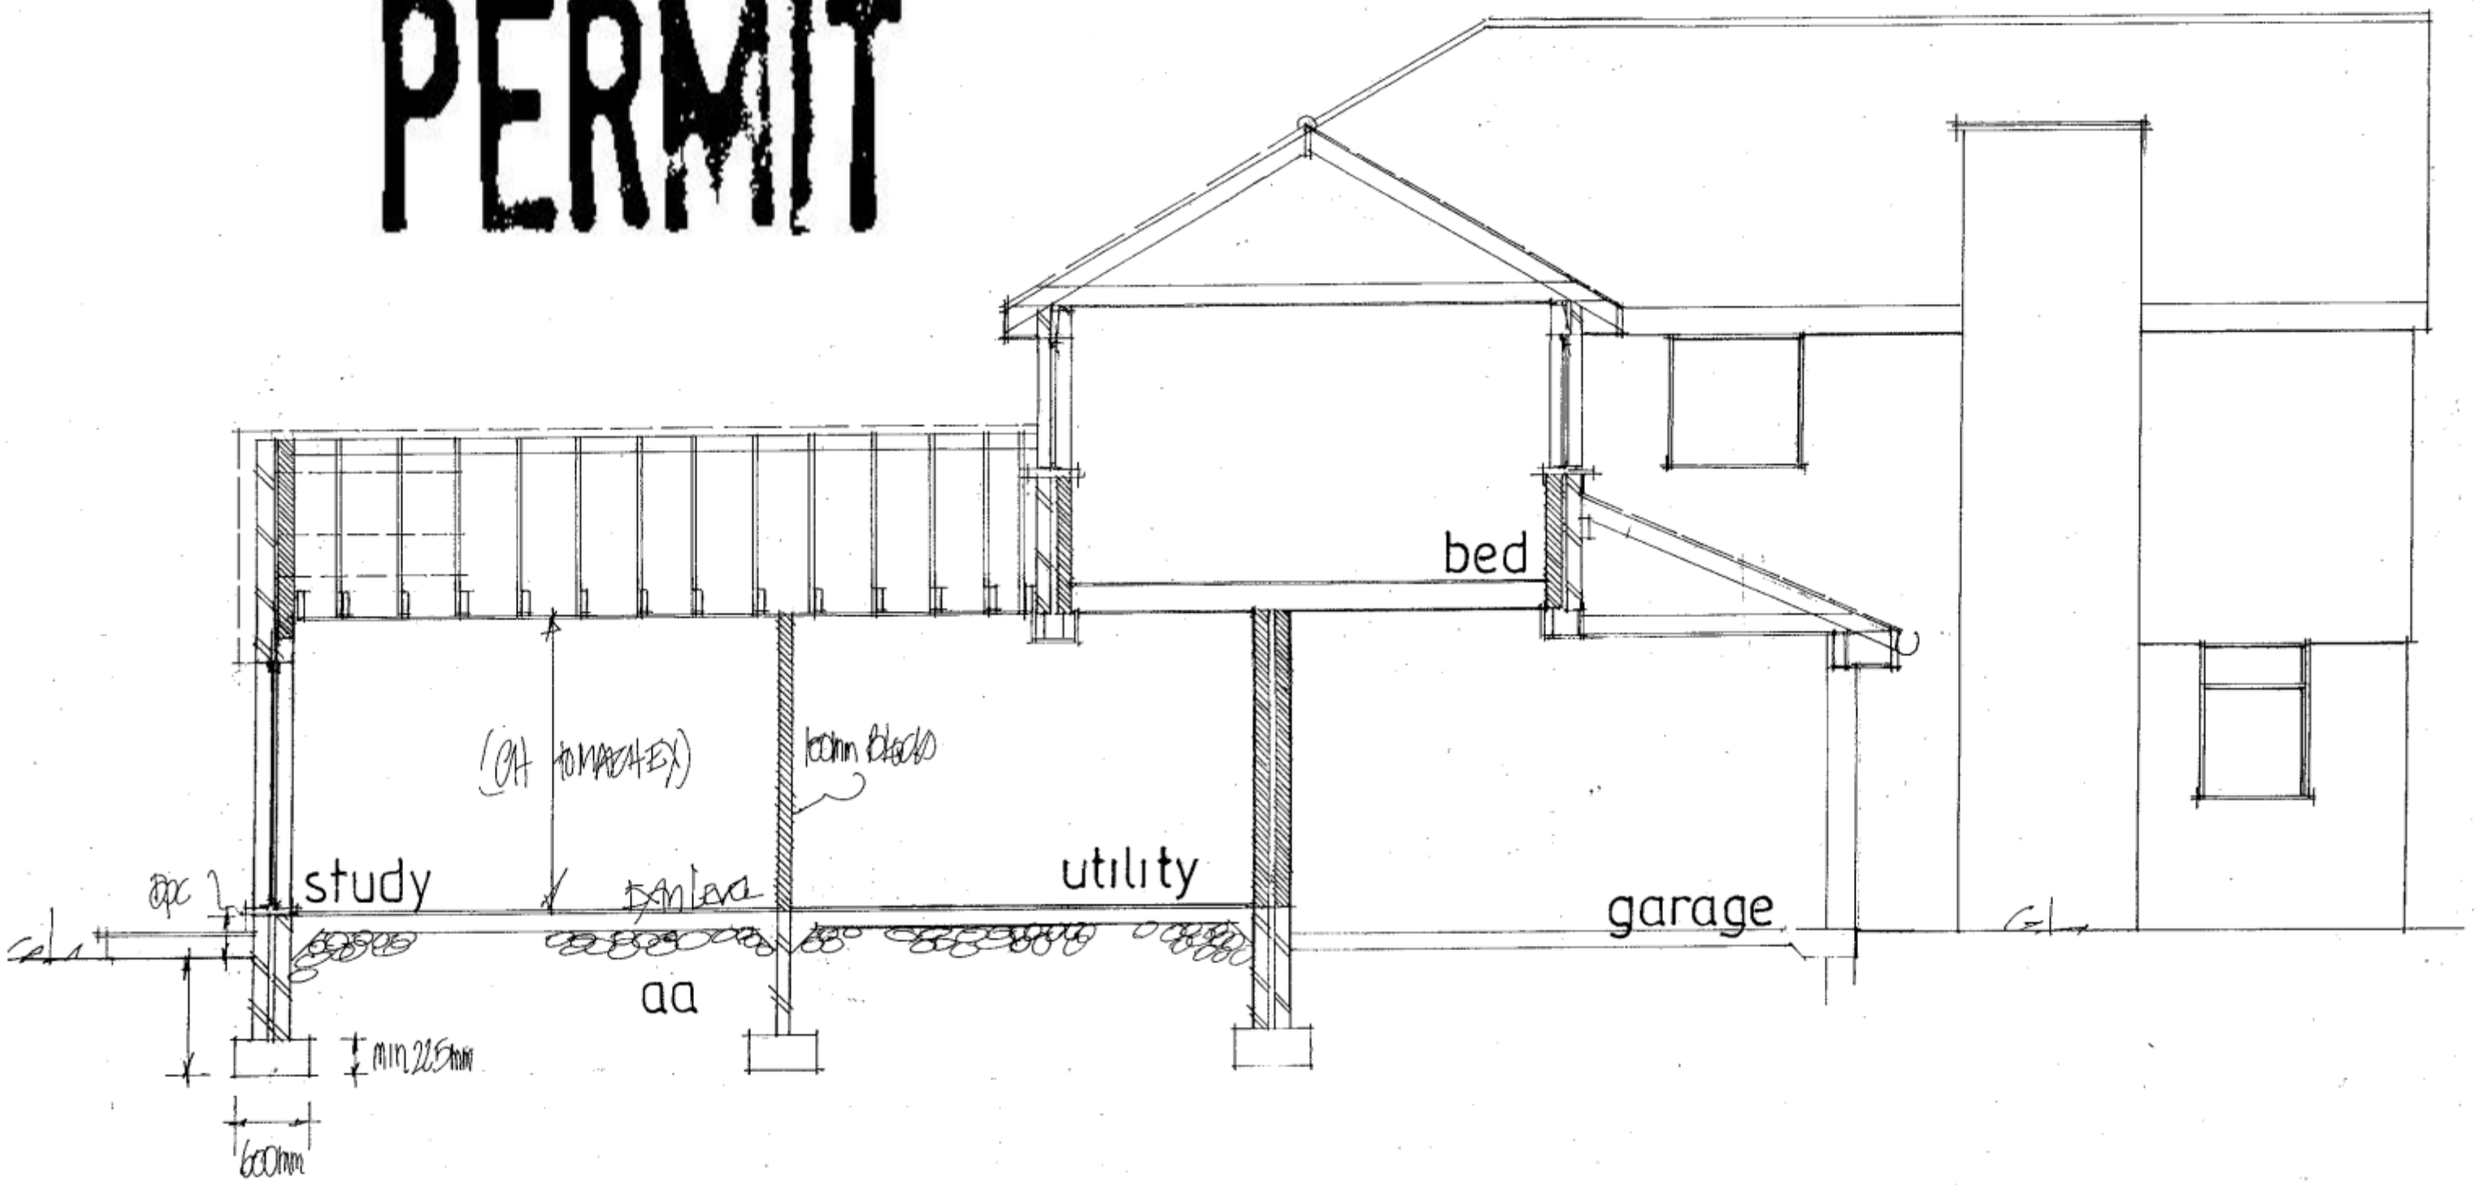

PROPOSED ALTERATIONS AND ADDITIONS.
9, ST AUBINS PARK, HAYLING ISLAND, HANTS.
FOR MR&MRS SUMMERFIELD.

date nov 10
scale 1·50

PETER J. WALKER MRICS
CHARTERED SURVEYOR
182 SEAFRONT, HAYLING ISLAND, HANTS
PO11 9 AN

TEL: 02392 467571