Annex 2:

of

Appendix K: Environmental Statement:

Proposed Scheme Design

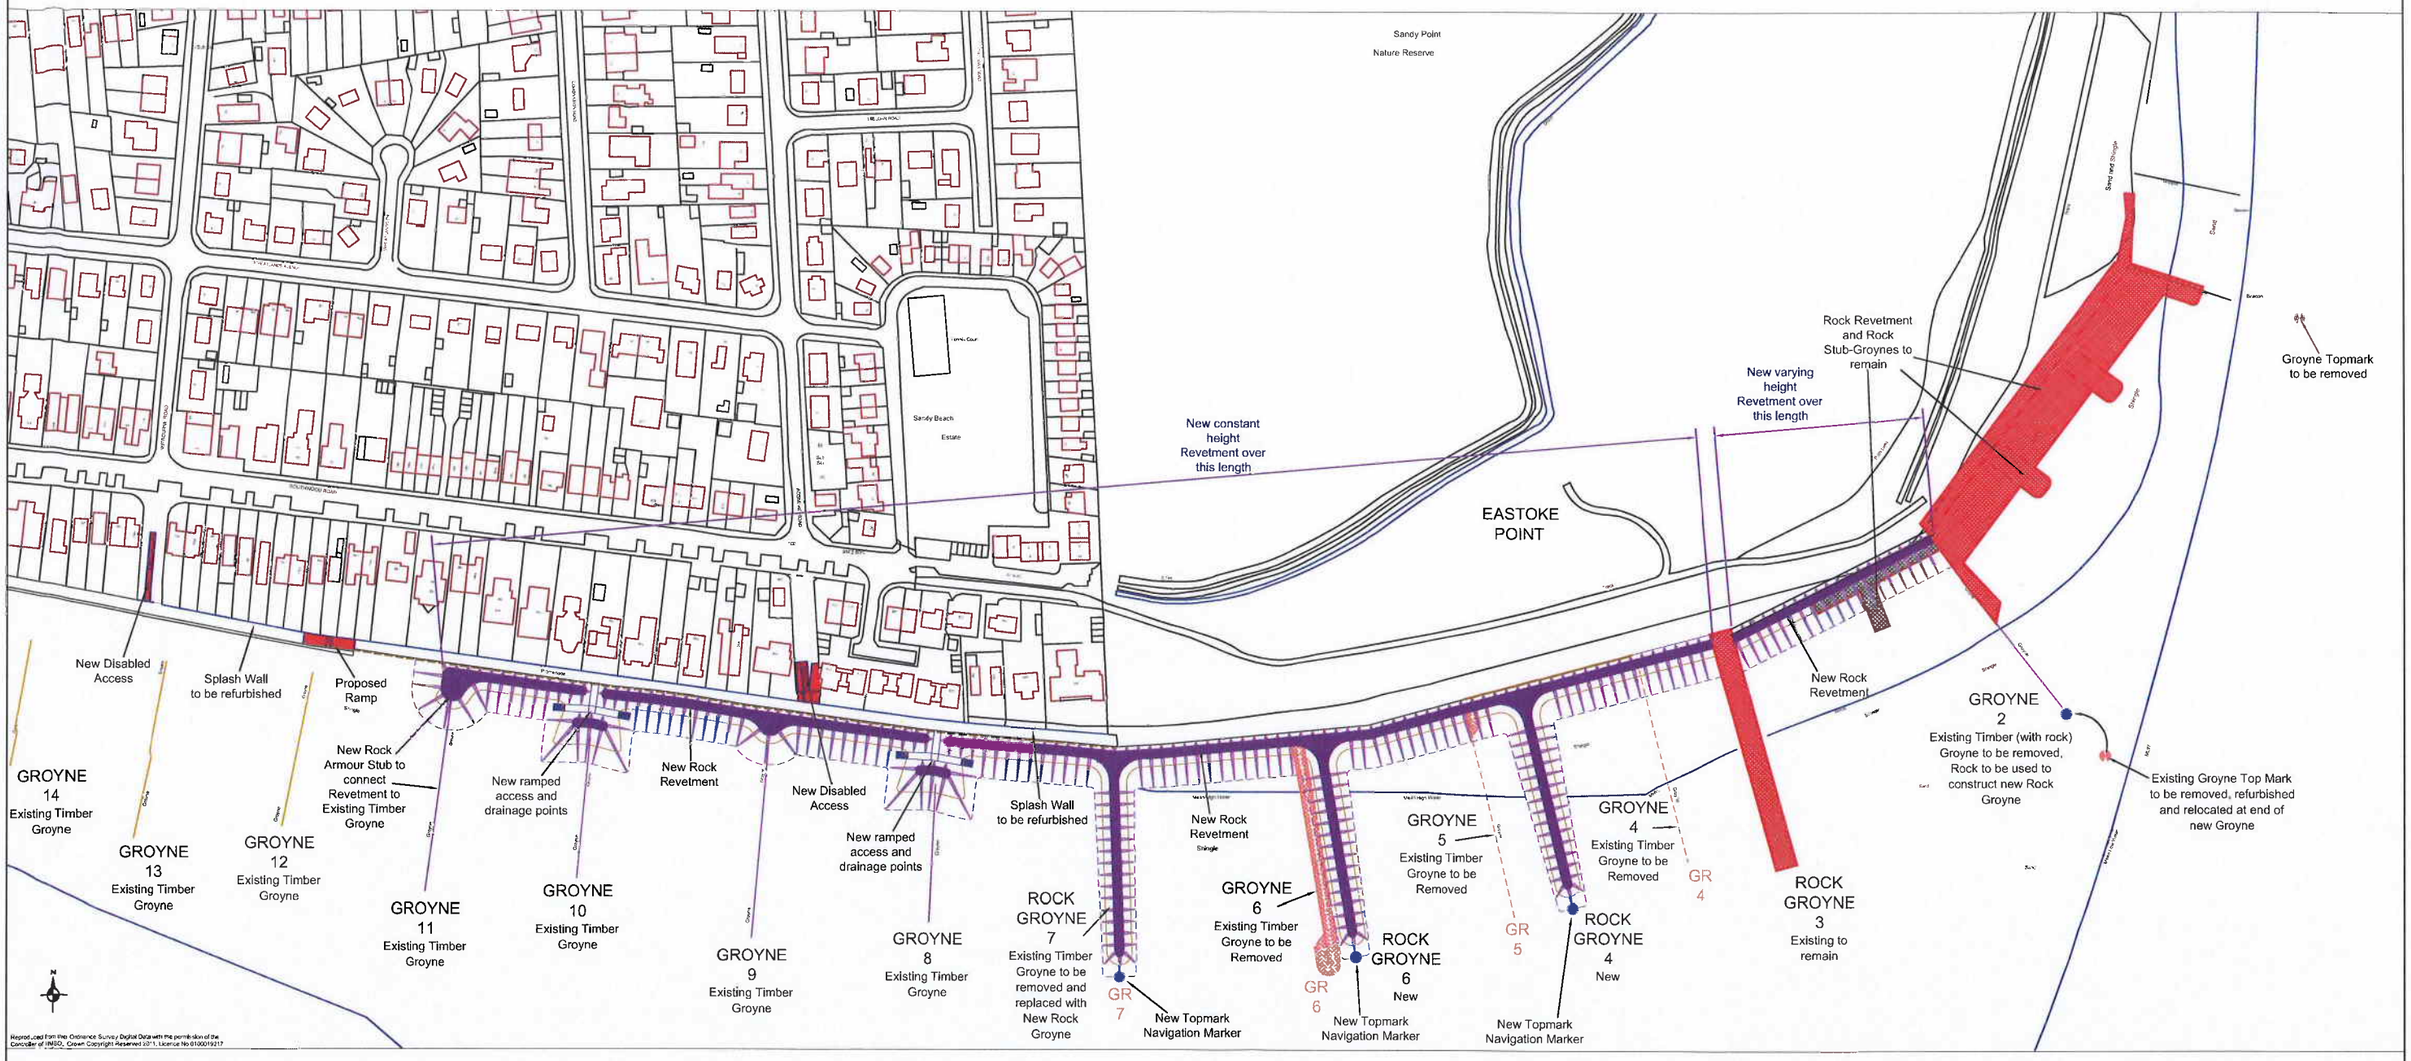

Portsmouth CITY COUNCIL
Civic Offices, Guildhall Square,
Portsmouth. Hants. PO1 2AG
Telephone: (023) 9283 4869
Email:
cityhelpdesk@portsmouthcc.gov.uk
Internet:
www.portsmouthcc.gov.uk

Havant BOROUGH COUNCIL
Public Service Plaza, Civic Centre Road,
Havant. Hants. PO9 2AX
Telephone: (023) 9247 4174
Email:
customer.services@havant.gov.uk
Internet:
www.havant.gov.uk

GOSPORT BOROUGH COUNCIL
Town Hall, High Street,
Gosport. Hants. PO12 1EB
Telephone: (023) 9258 4242
Email:
enquiries@gosport.gov.uk
Internet:
www.gosport.gov.uk

Notes:-

All Topmark Navigation Markers to be agreed with Trinity House

REV	DESCRIPTION	DATE	INIT

TITLE
EASTOKE POINT COASTAL DEFENCE SCHEME GENERAL ARRANGEMENT

DRAWN BY: BJR	CHECKED BY	DWG No.
DATE: SEP 2011		DIR NAME: P:\CTBC\WP\E\EPIEP\20\8-DWG
SCALE: AS SHOWN @ A1		CAD NAME: EAST\PT\PROP\PROF