

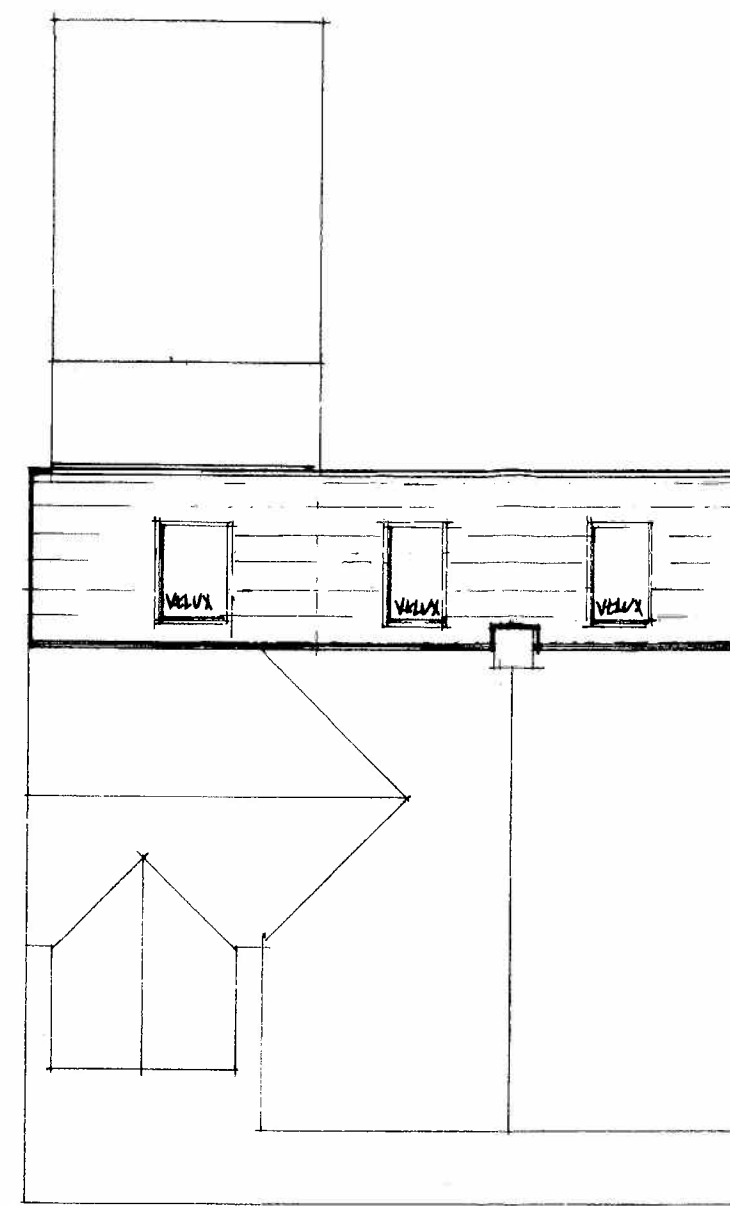


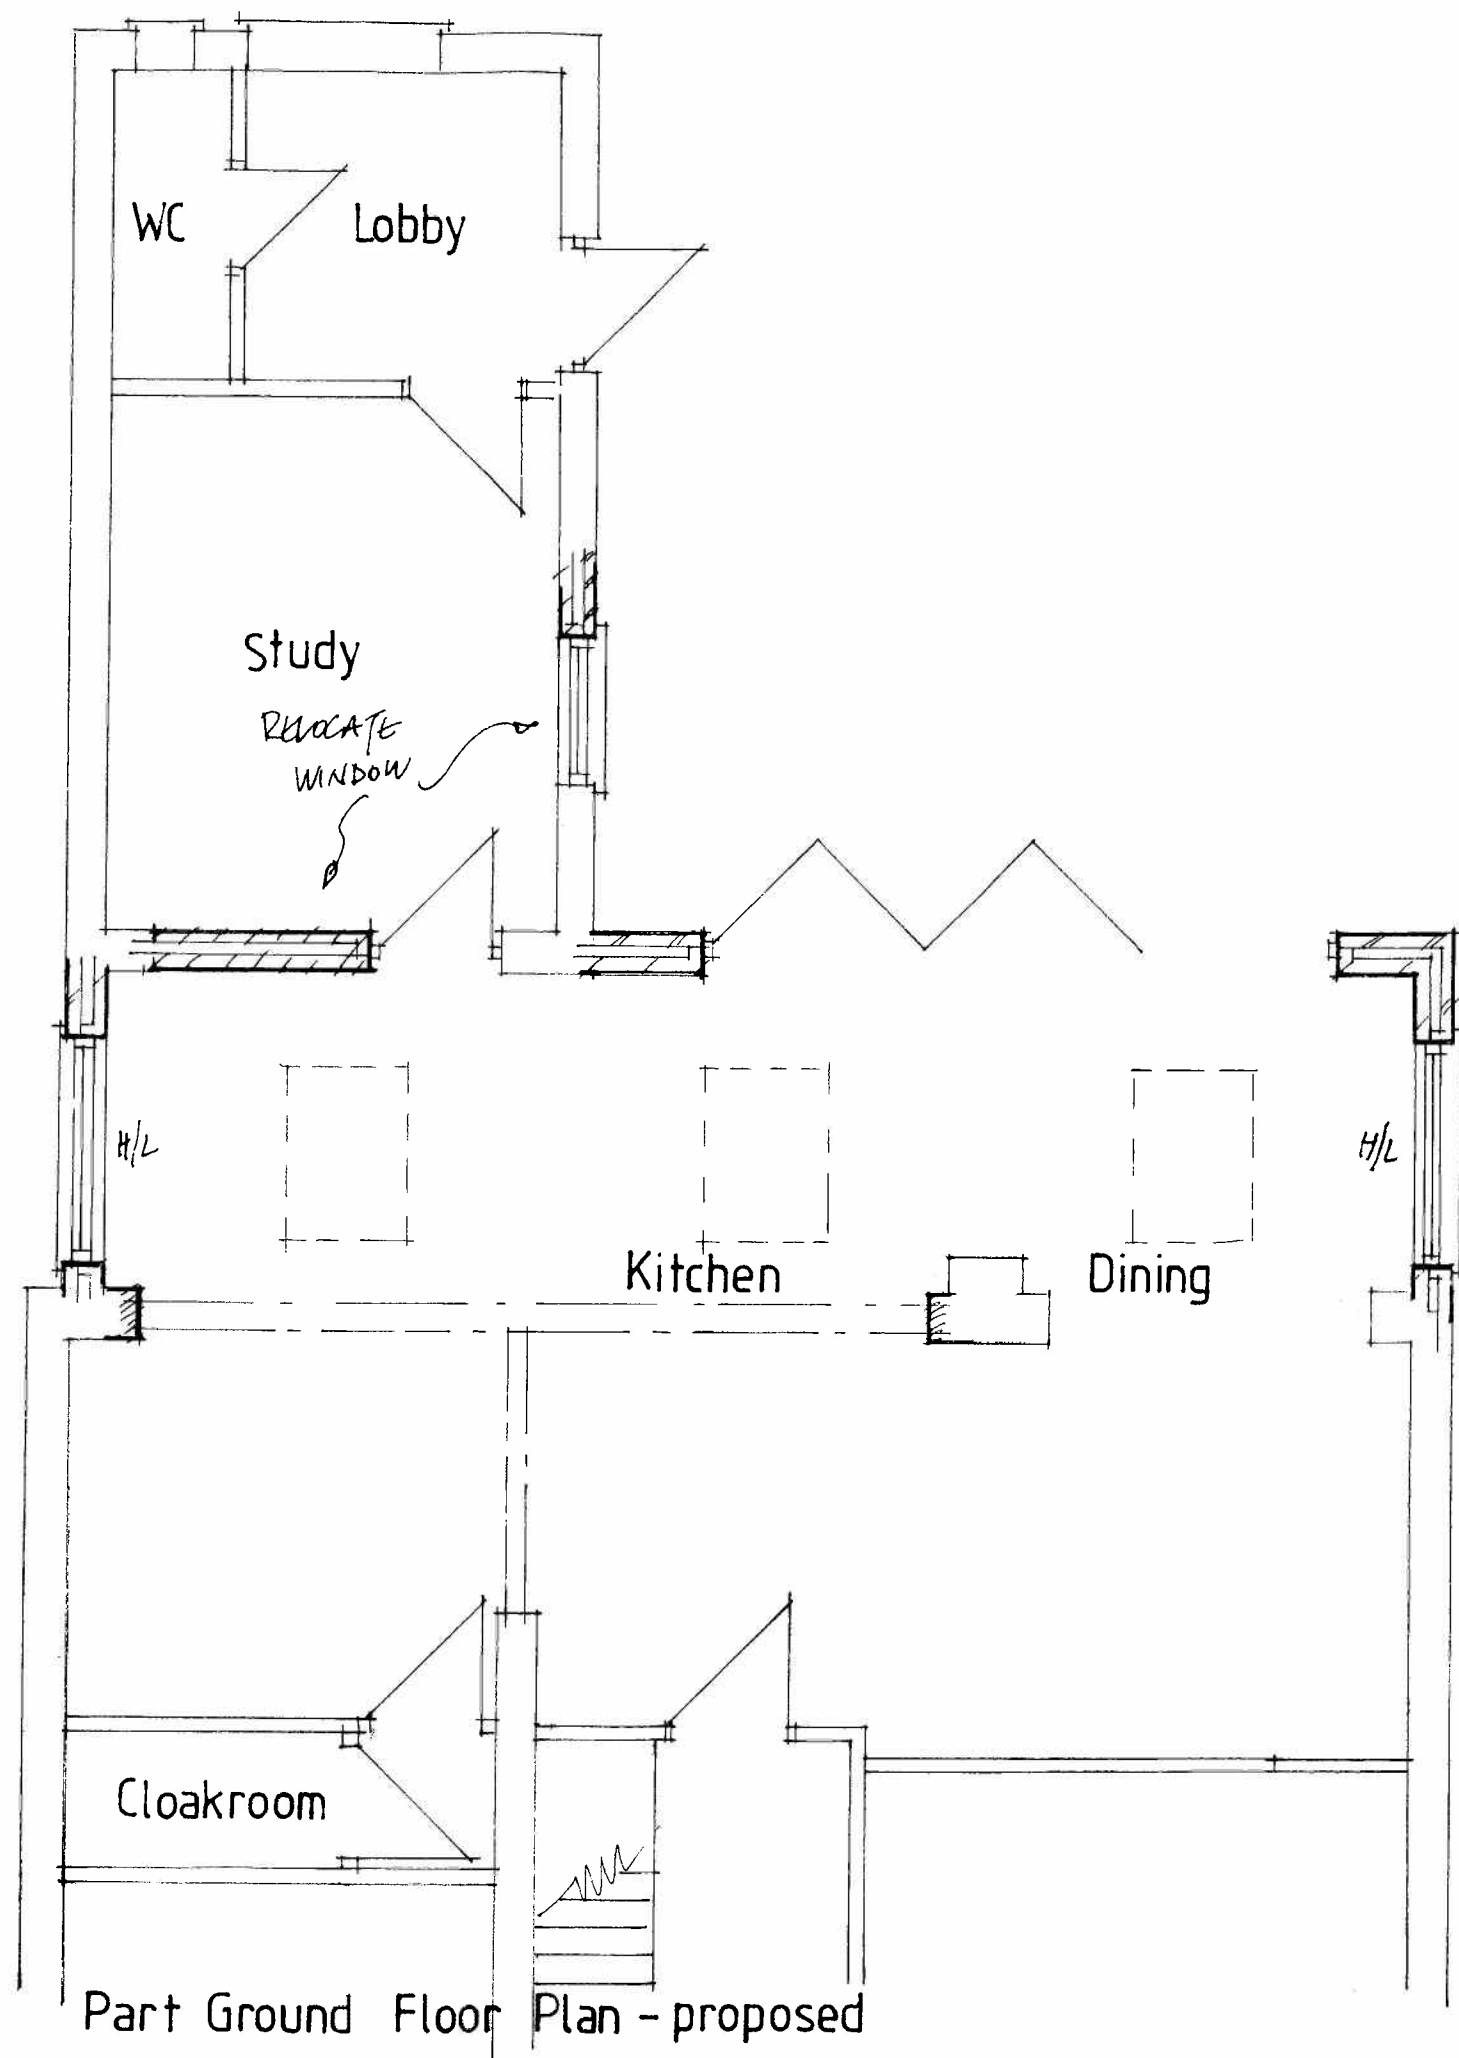

Roof Plan - proposed

HAVANT BOROUGH COUNCIL
DEVELOPMENT CONTROL
10 AUG 2012
RECEIVED

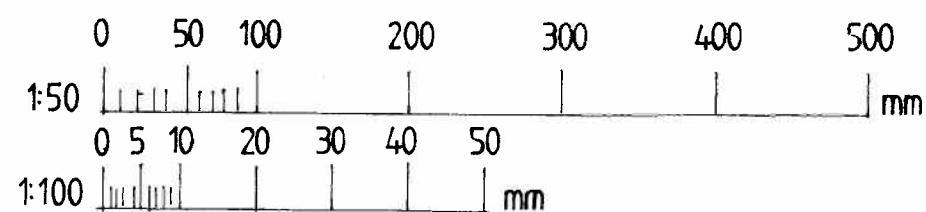

85 Inhurst Avenue
Waterlooville

SCAAS 1:50 1:100

June 2012

02A