


PROPOSED SECTION A-A

SCALE 1:50

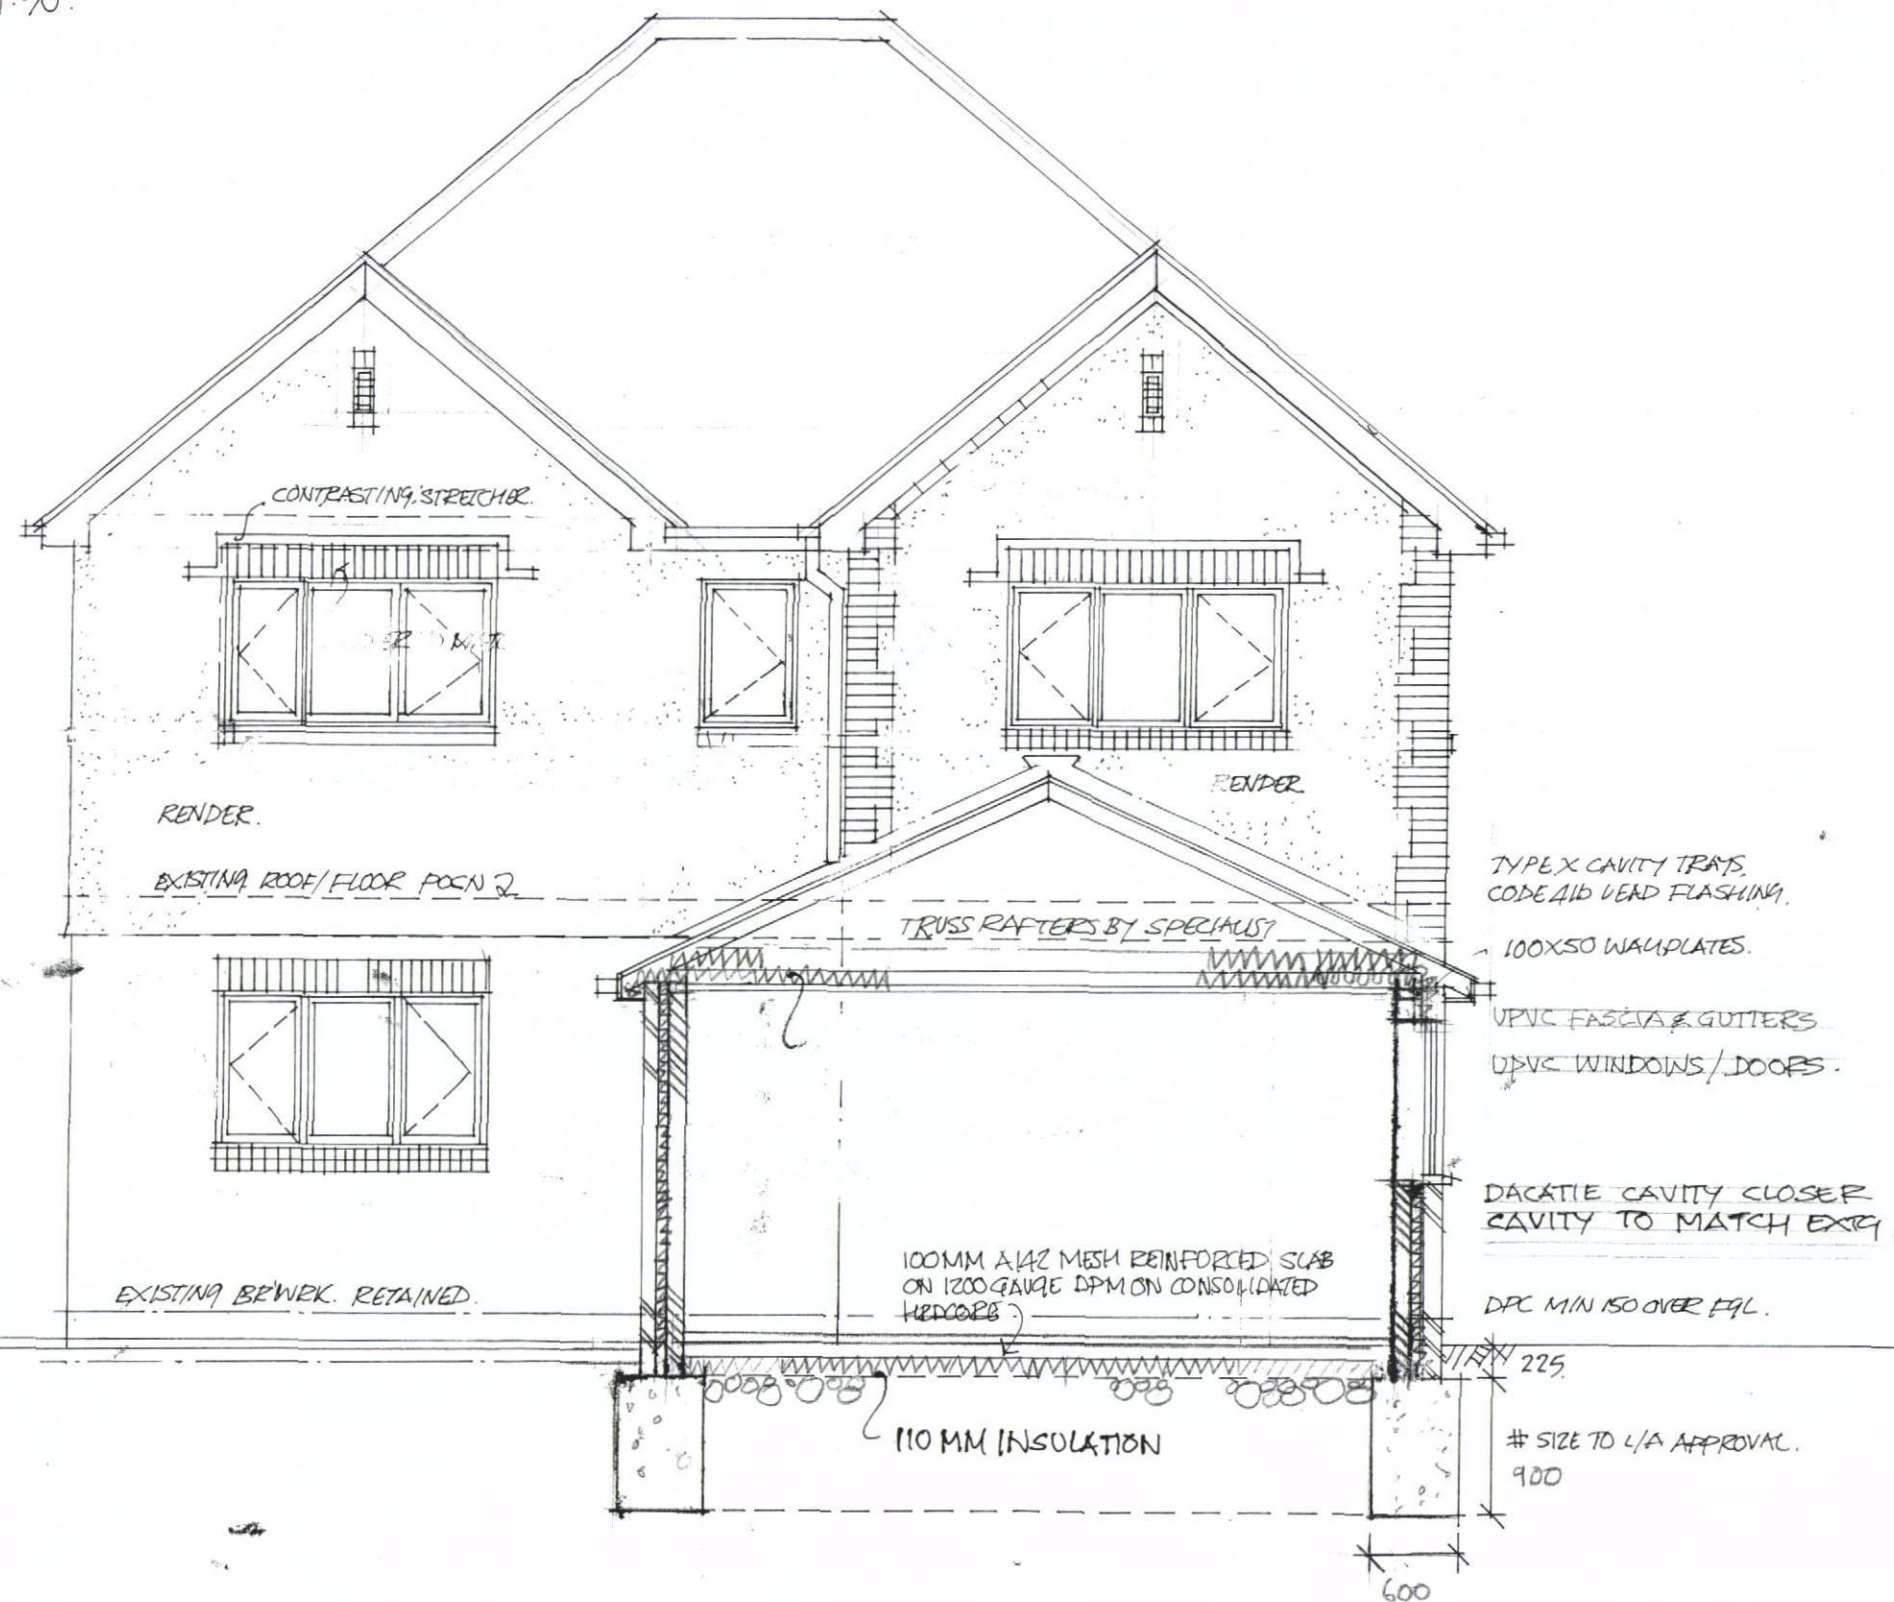

HAVANT BOROUGH
 COUNCIL
 21 JUN 2012
 RECEIVED

PROPOSED ALTERATIONS TO NO 1 SELSMORE AVENUE
 HAYLING ISLAND · HAMPSHIRE

ARCHITECTURAL PLANNING
 1A NUTBOURNE ROAD
 Sandy Point, Hayling Island, Hampshire, PO11 9RT
 Tel 02392 463994 Fax 02392 463994
 E-mail: inutbourne@aol.com.uk