
REFUSE

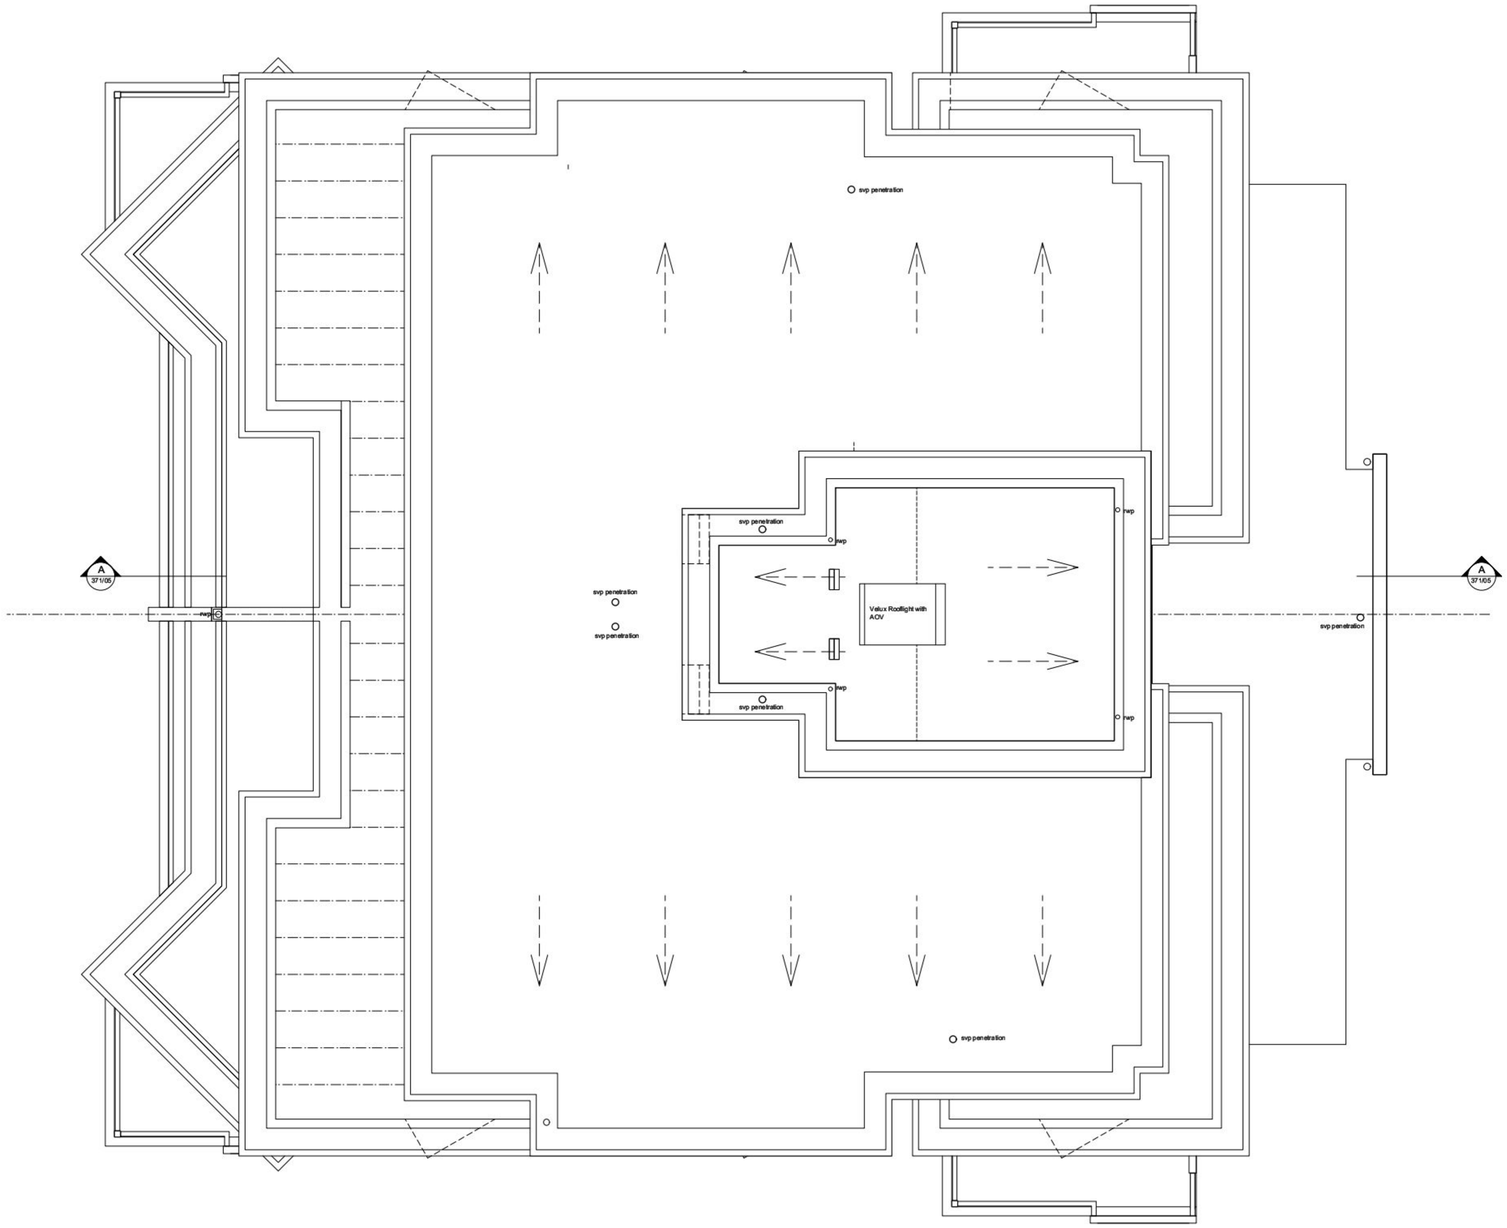

ROOF PLAN
1:50

Do not scale except for planning purposes. If in doubt - ASK
All dimensions to be confirmed by site measurement and any discrepancies raised with Architect / Client.
©This drawing and the information therein is the property of the Architect and may not be copied without written permission.

Rev:	Date:	Amendment:

Project
Proposed Alteration to Approved Apartments
386 Sea Front, Hayling Island, PO11 0BD

Client
B & A Properties Ltd

Drawing:
Roof Plan

Scale:	Date:	Drawn:
1:50 @ A1	Nov 2011	RMB

Drawing no:	Rev:
PA11-108:10	-

A: 1 Victoria Square Lee-on-the-Solent Hants PO13 9NB
T: 02392 55 66 40 F: 02392 55 39 55
E: studio@plumarchitects.co.uk

plum architects