PERMIT

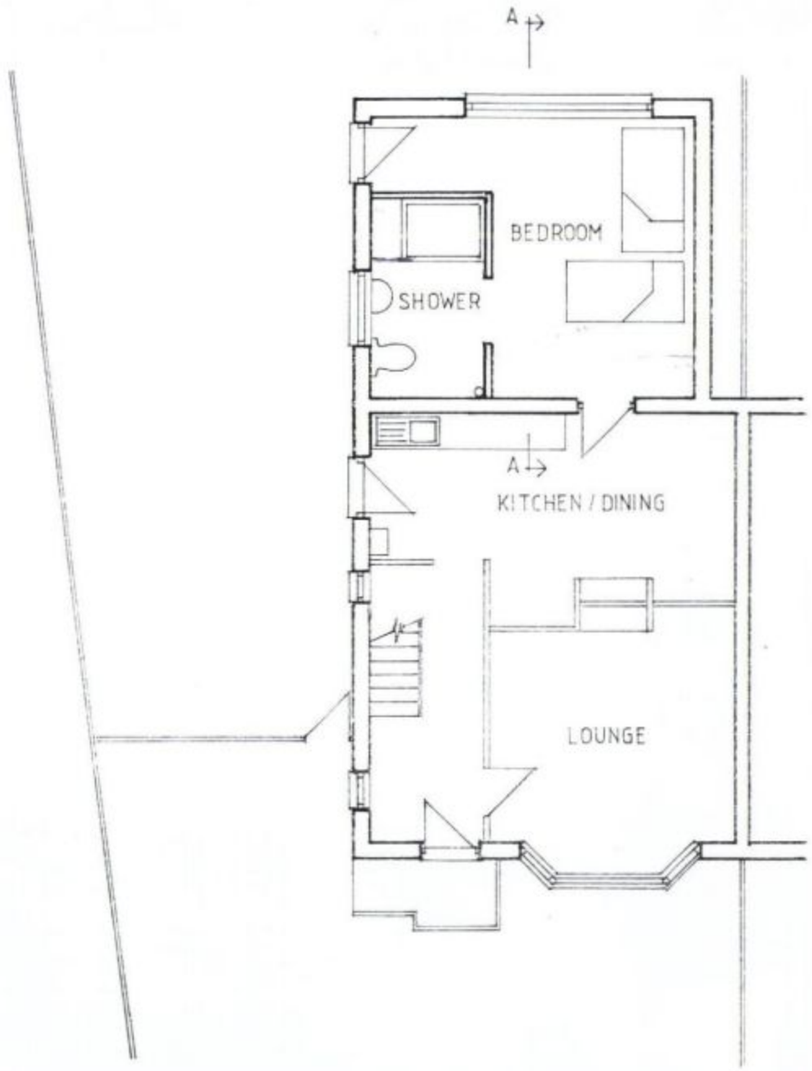

0m 1m 2m 3m 4m

Original paper size A3

Project

PROPOSED EXTENSION AT 145 VICTORIA ROAD, EMSWORTH.

Drawing Title

PROPOSED GROUND FLOOR PLAN

Client

GUINNESS HERMITAGE.

NP DESIGNS

Architectural Consultants

WOODSIDE HOUSE, 18 LONGWOOD AVENUE
COWPLAIN,
WATERLOOVILLE, HAMPSHIRE. PO8 8HX

TEL: 023 9226 8551; EMAIL: nigel@npdesigns.net

Scale 1:100

Dwg No P175/5/3 Rev