PERMIT

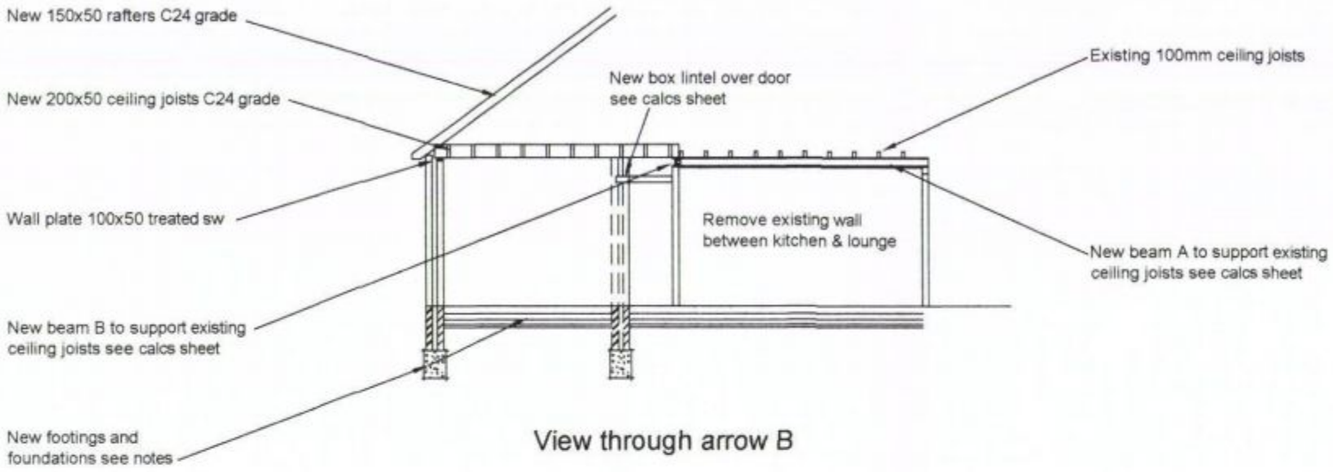

View through arrow B

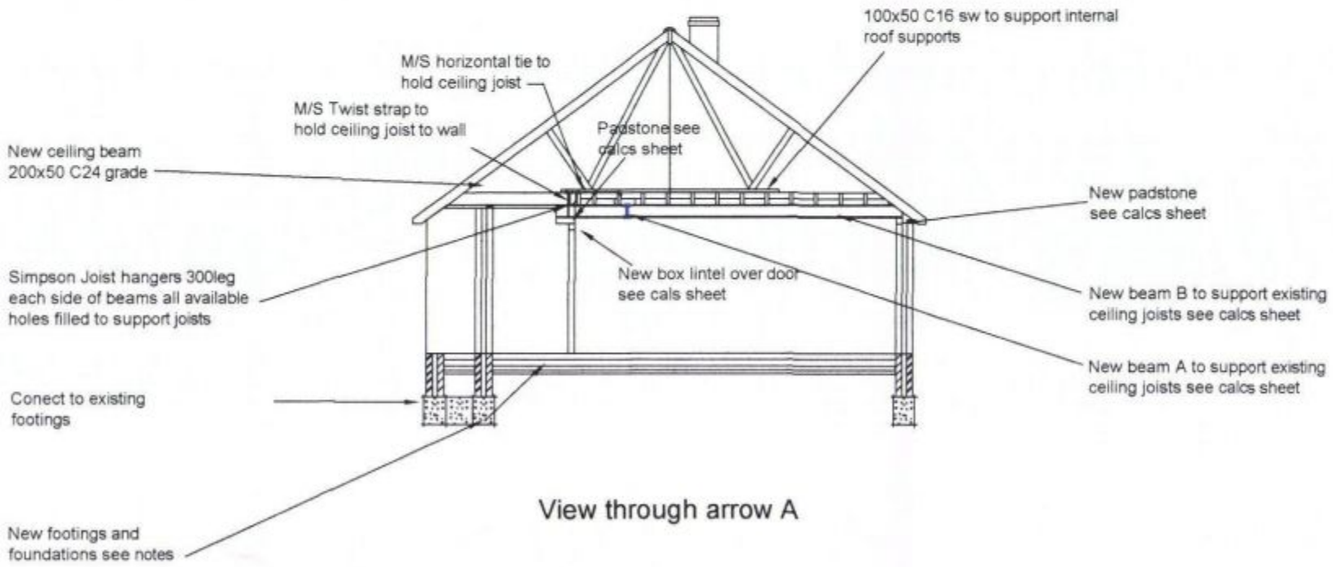

View through arrow A

All dimensions to be checked on site. Any discrepancies are to be made known ASAP.

See structural calculations for steel or timber details. The contractor is to site measure all structural members before ordering.

Existing lintels & foundations to load bearing walls to be exposed for local authority inspection and approval as required.

No works to protrude in to neighbouring properties.

HAVANT BOROUGH COUNCIL
DEVELOPMENT CONTROL
12 DEC 2011
RECEIVED

Coneco Services (UK) Ltd

E mail: martin@coneco-services.co.uk
Telephone: 02392 367516
Mobile: 07799 894204

DO NOT SCALE EXCEPT FOR PLANNING IF IN DOUBT ASK

Project Title:	Proposed Ground Floor Extension At 48 Maralyn Avenue, Waterlooville Hampshire, PO7 7LL	Drawn by: M.A.T	Scale: 1:100	DWG No: scd/1060/2011-4	Iss: A
Client:	Mr & Mrs D Didwell	Checked by: B.C.T	Product Ref:		
		Date: 22/09/2011	Ref:	Sheet 4 of 5	