PERMIT



Site Location Plan 1:1250

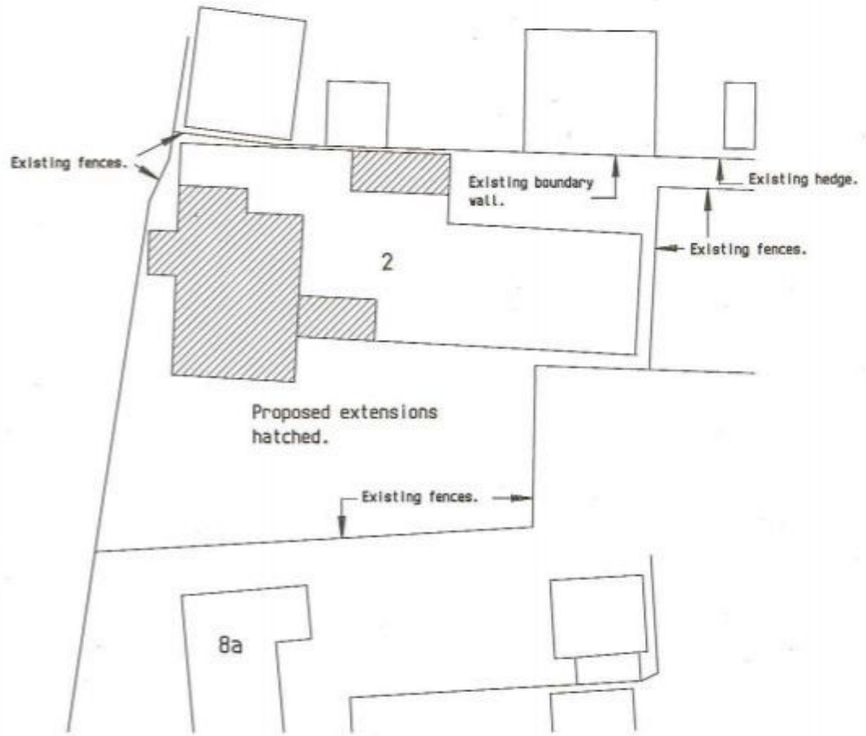

Block Plan 1:500

Peter Routley
Associates
Chartered Building Surveyors
Gainsborough House
204 High Street
Cranleigh
GU6 8RL
(01483) 272338

Ordnance Survey Licence No. 100006048

2, Marshall Road, Hayling Island.

Site Location and Block Plans
Scale as shown

Drg. No. 11/24/SP (139)