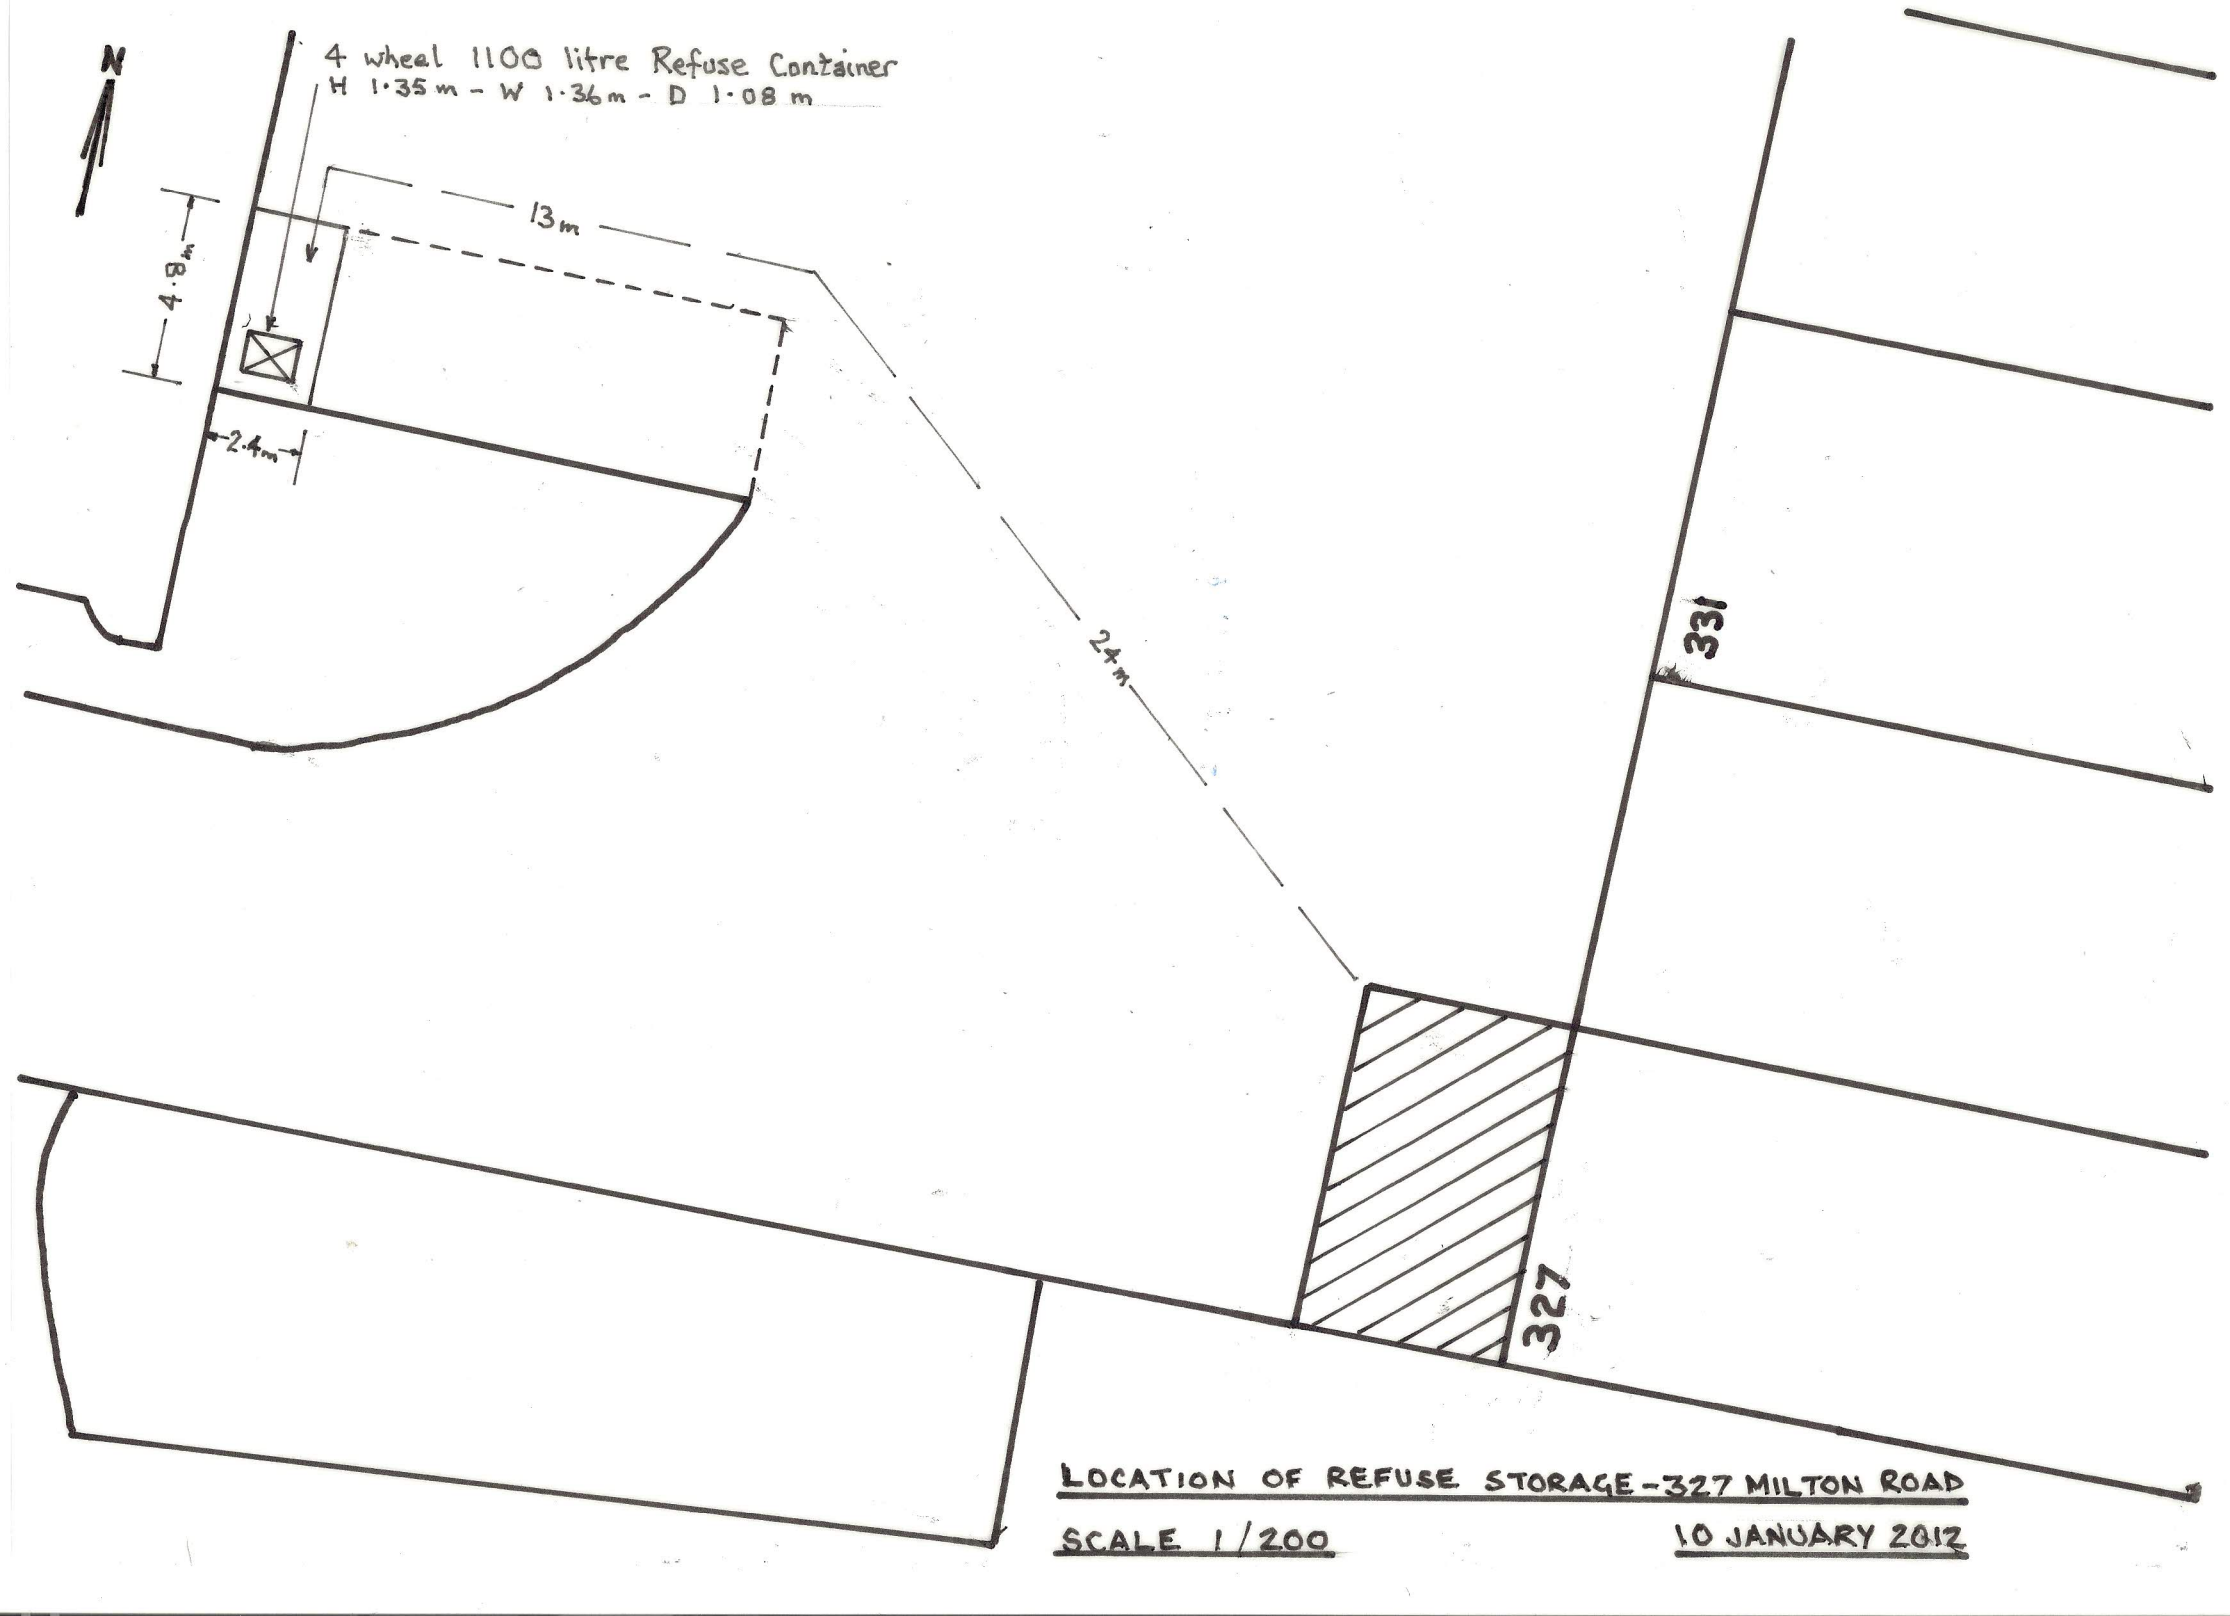

LOCATION OF REFUSE STORAGE - 327 MILTON ROAD

SCALE 1/200

10 JANUARY 2012