


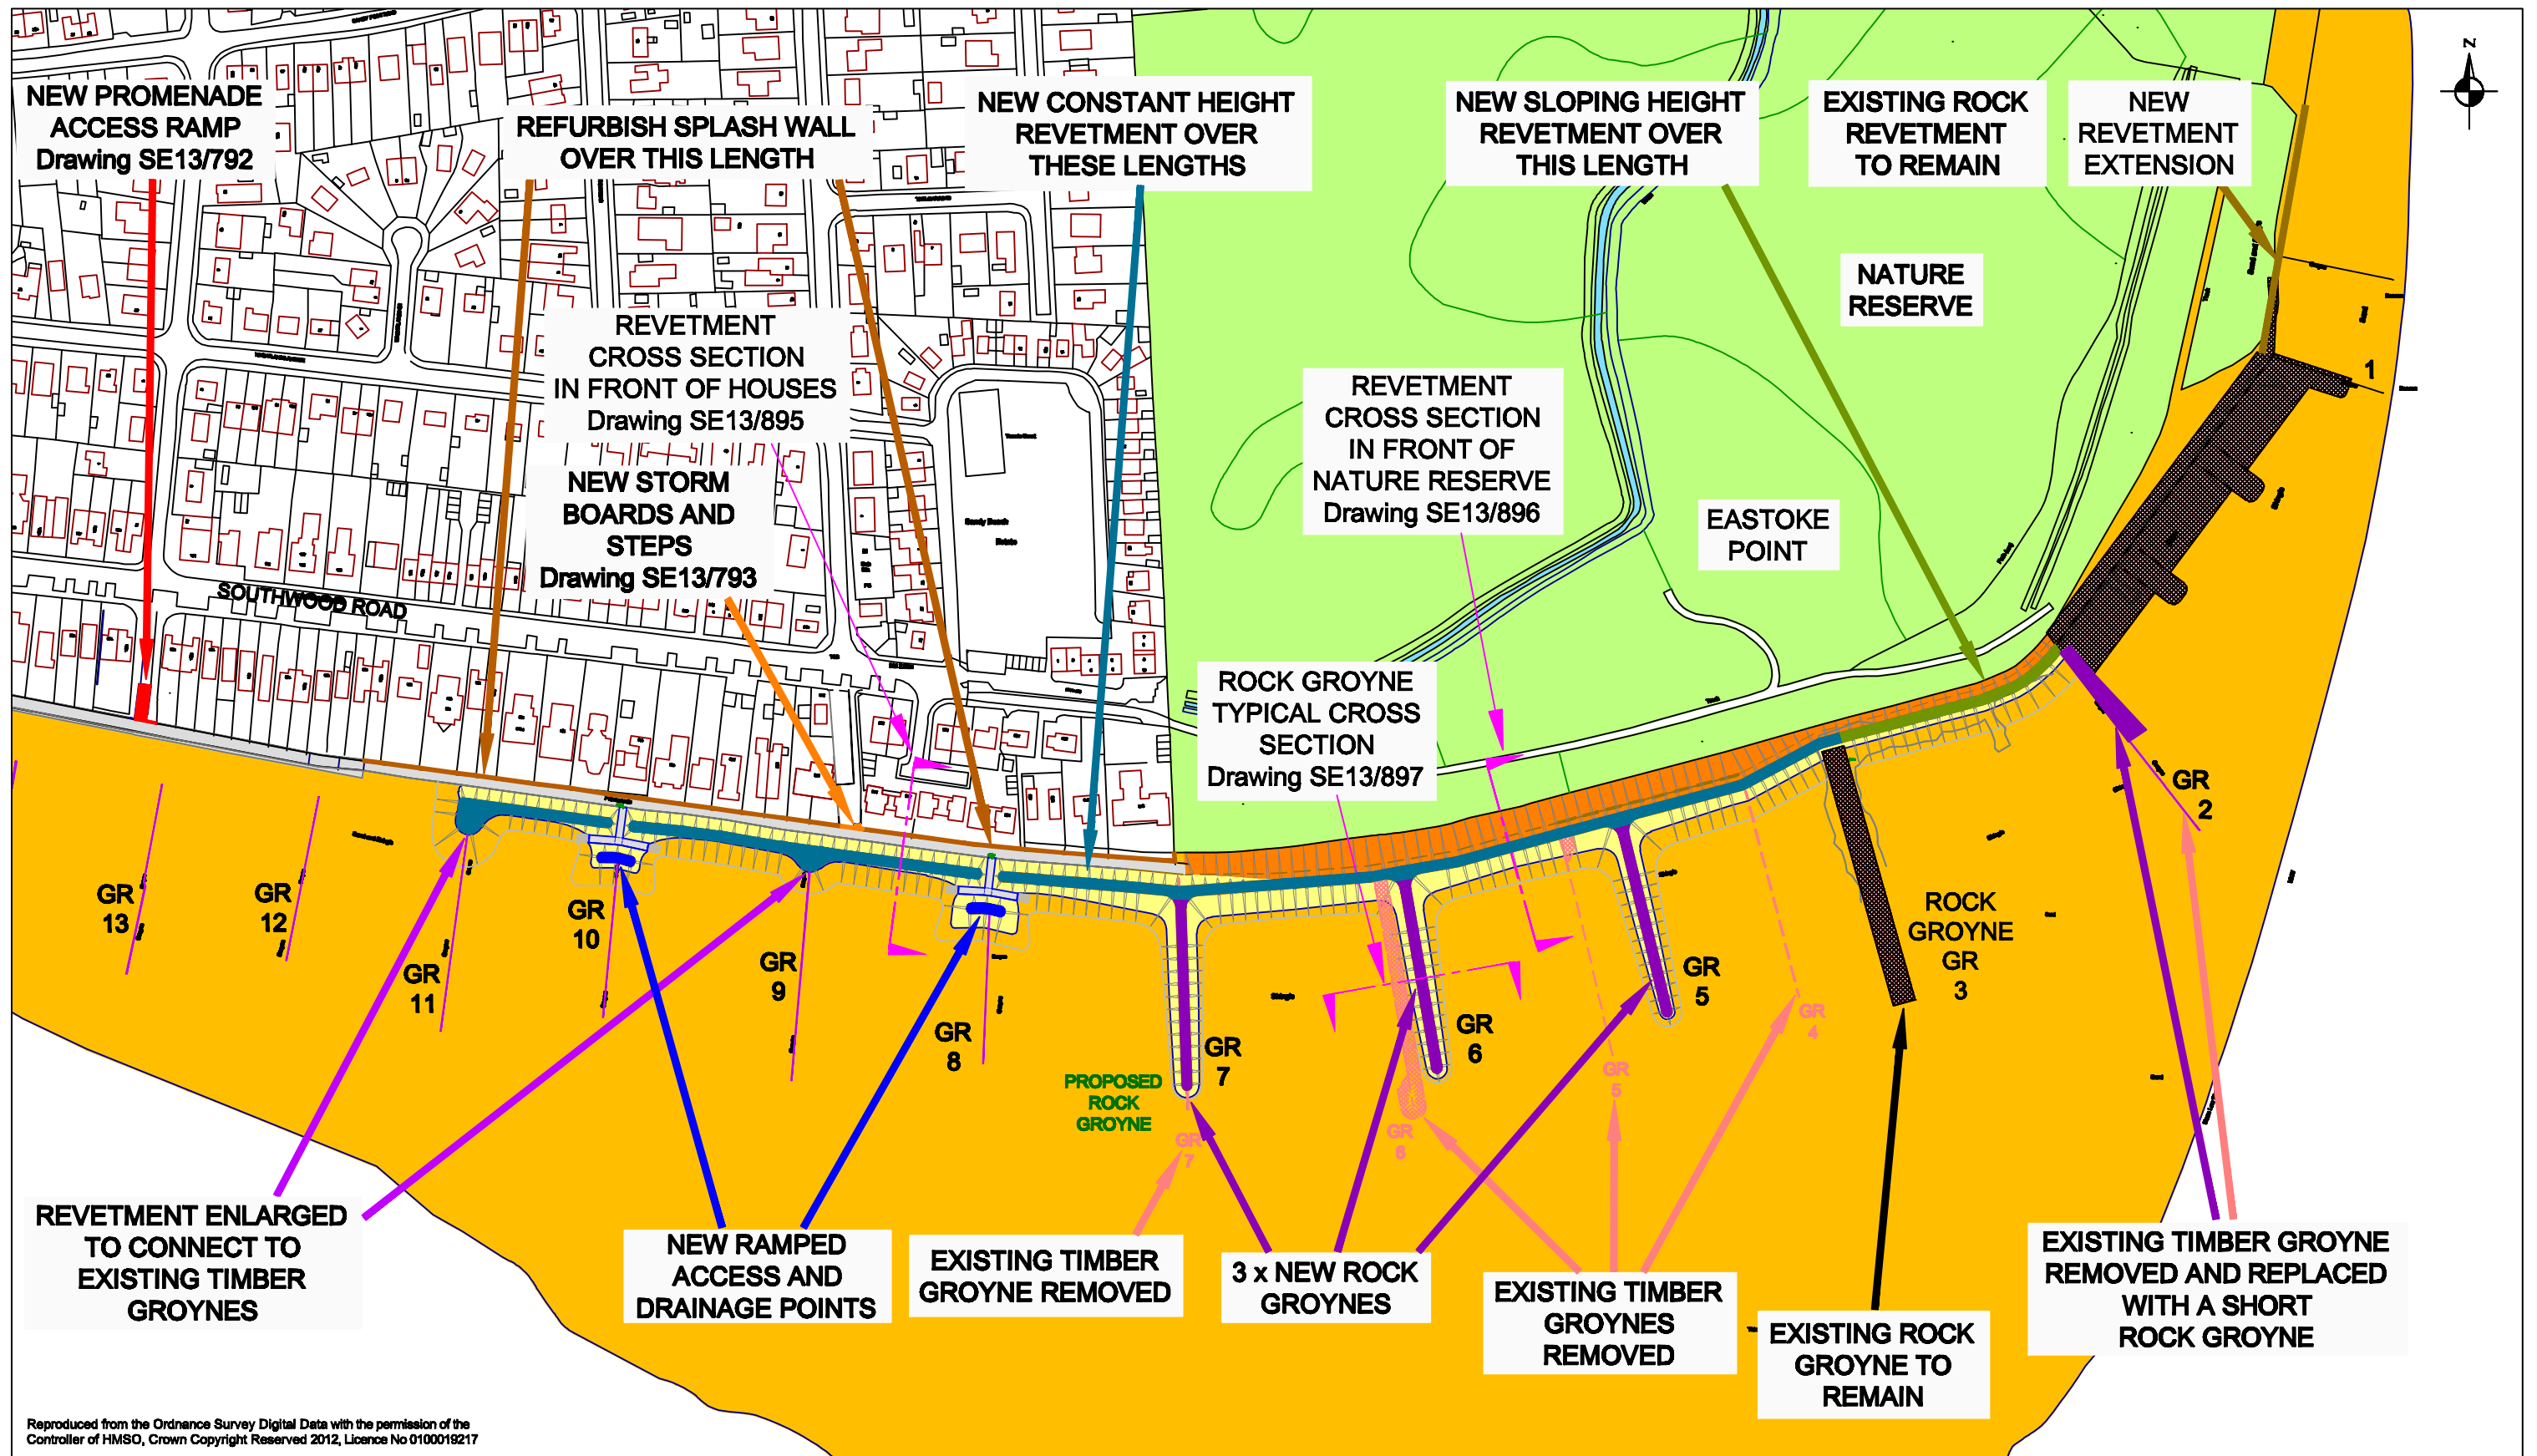

Reproduced from the Ordnance Survey Digital Data with the permission of the Controller of HMSO, Crown Copyright Reserved 2012, Licence No 0100019217



EASTERN SOLENT | COASTAL PARTNERSHIP

**EASTOKE POINT WORKS 2012
PLANNING PERMISSION OVERALL
PLAN OF PROPOSED WORKS**

DRAWN BY BJR	CHECKED BY	DRG No. SE13/894
DATE SEP 2012	DIR NAME P:\CTBCMPEEP\EPW\2009\CPD	
SCALE 1:2500 @A3	CAD NAME SE13_894_EPW_PP_SITE'	

REV	DESCRIPTION	DATE	INTS