


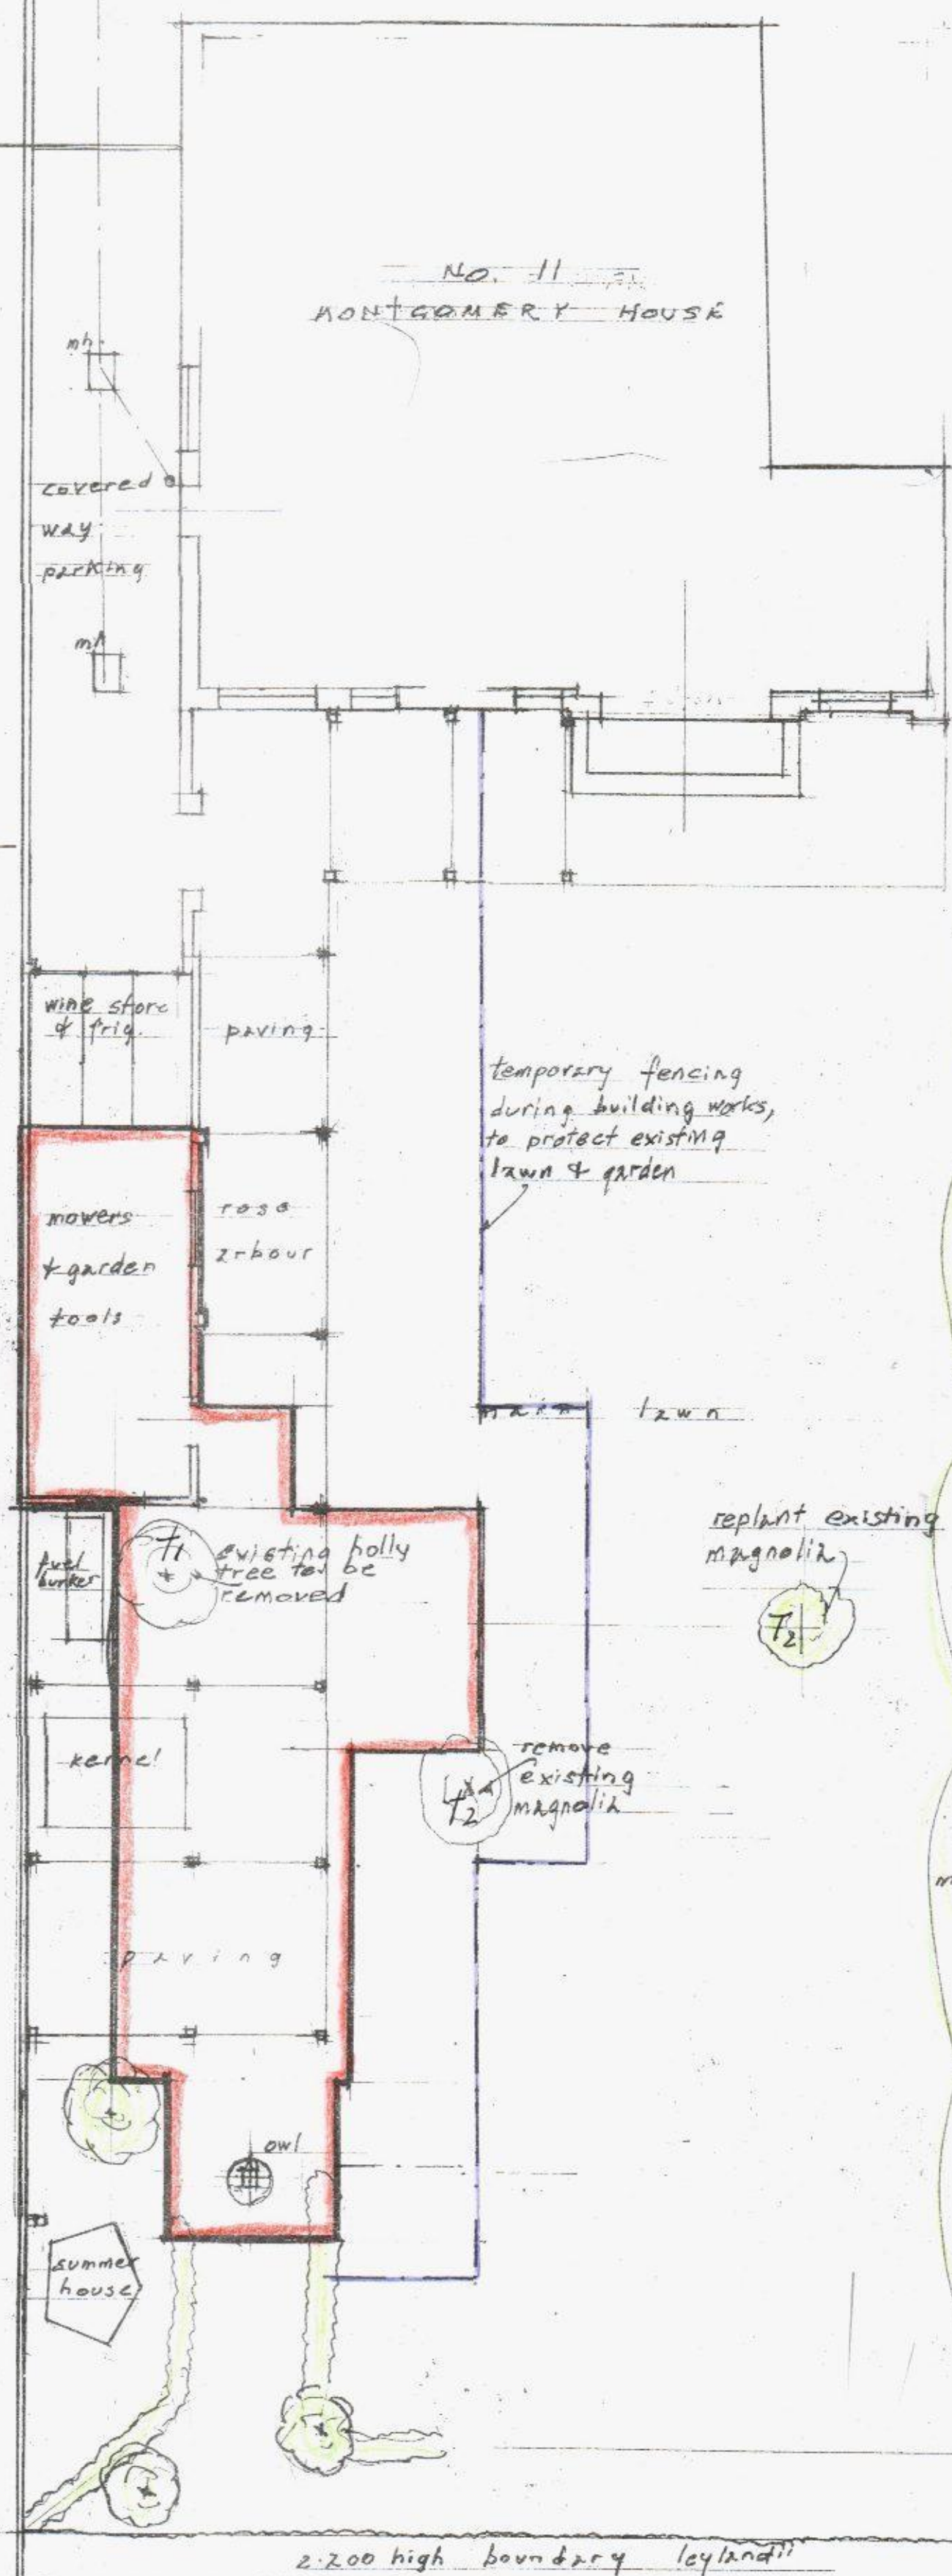


PLAN AND ELEVATIONS AS PROPOSED

MONTGOMERY HOUSE, MONTGOMERY ROAD, HAVANT, HANTS., PO9 2RH.

Drawing No. 289/1

Scales 1:100, 1:500 & 1:250

September 2012

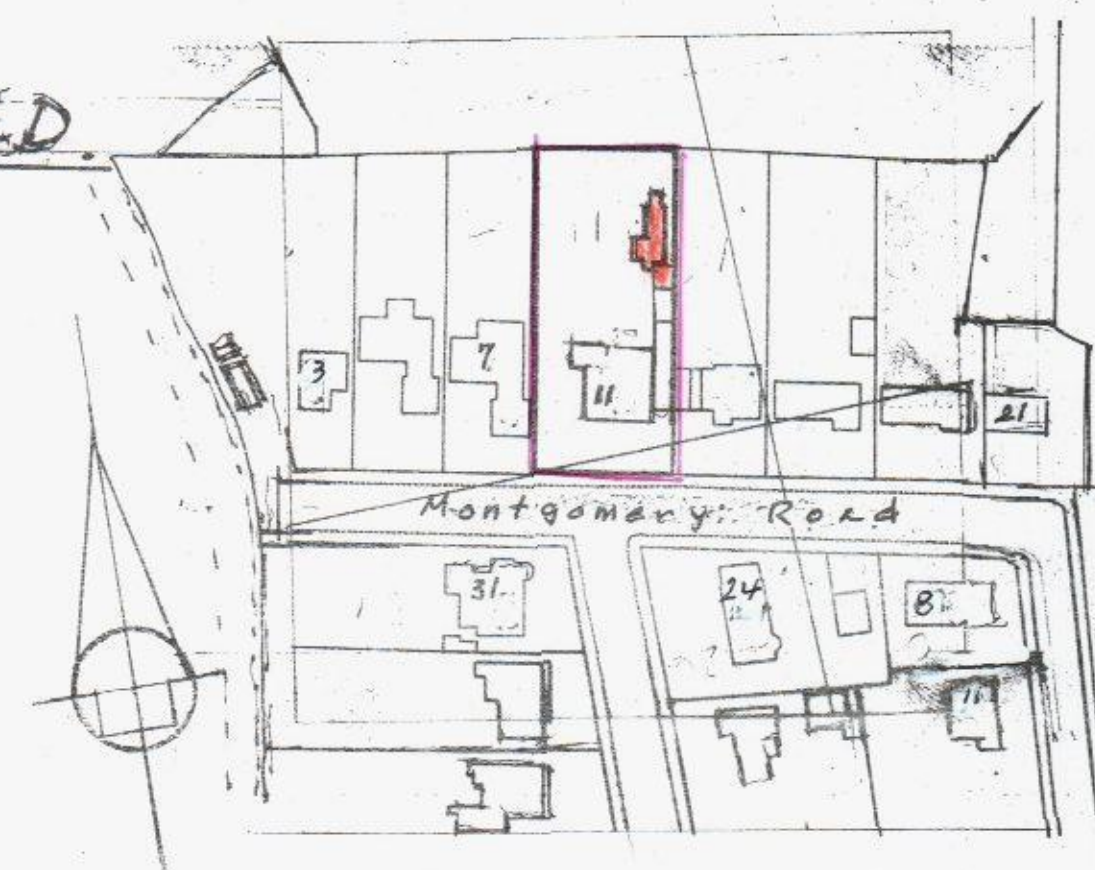

KEY PLAN

