081725941001

PERMIT

SCALE 1:100

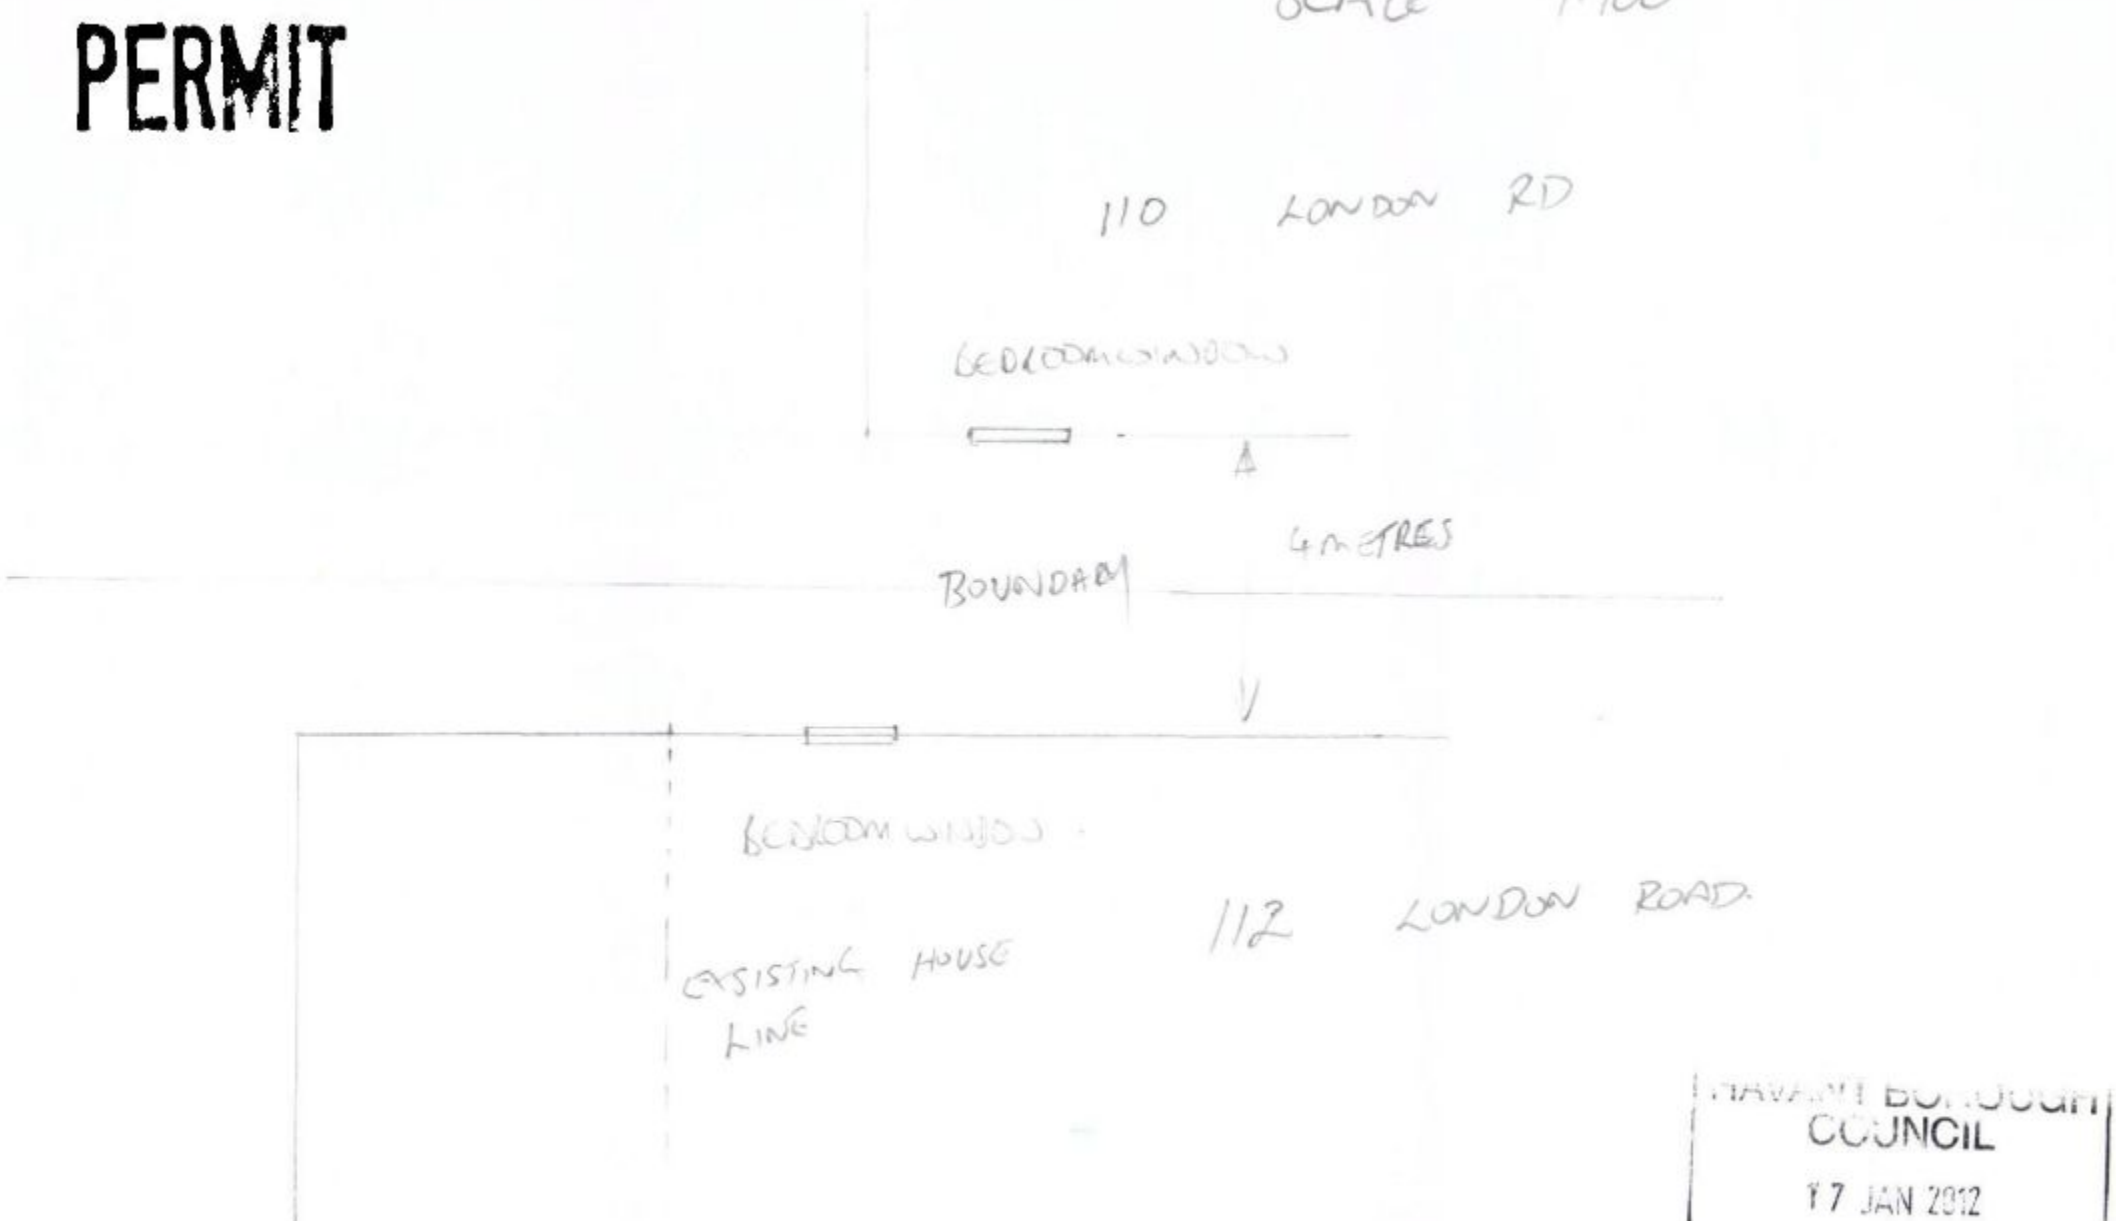

HAVANT BOROUGH COUNCIL
17 JAN 2012
RECEIVED