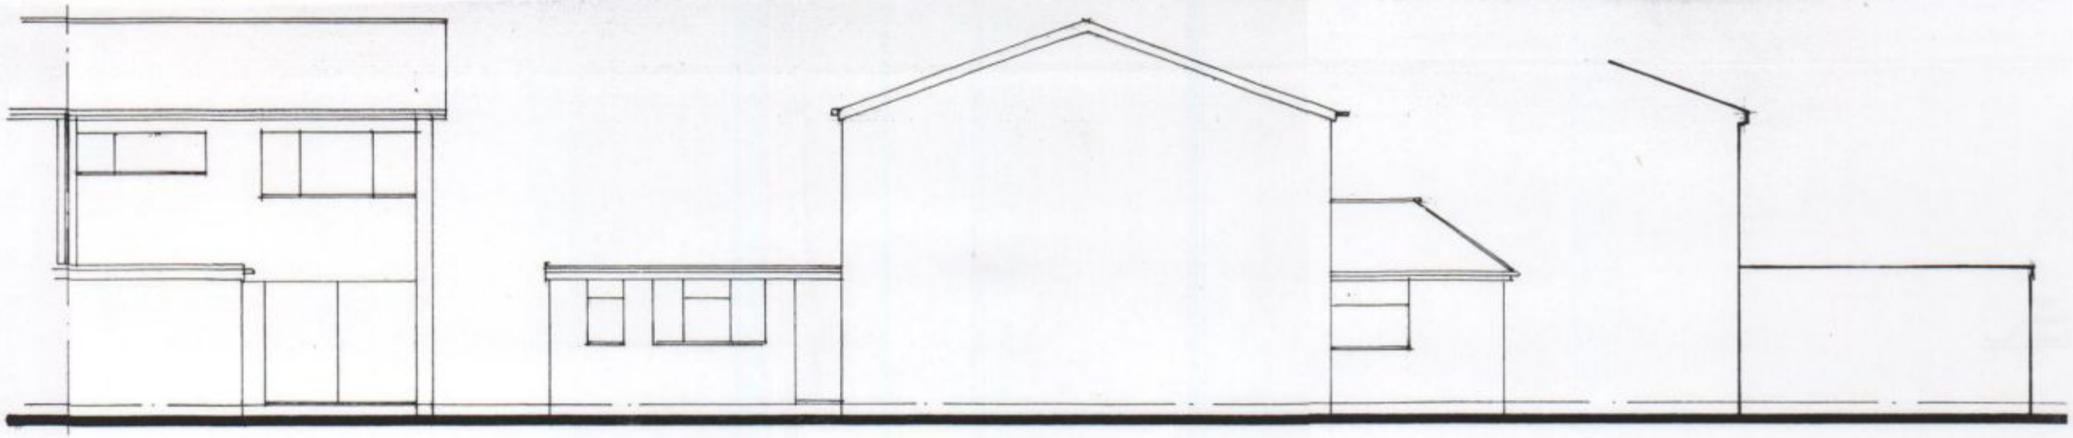

REAR SIDE SIDE

PERMIT

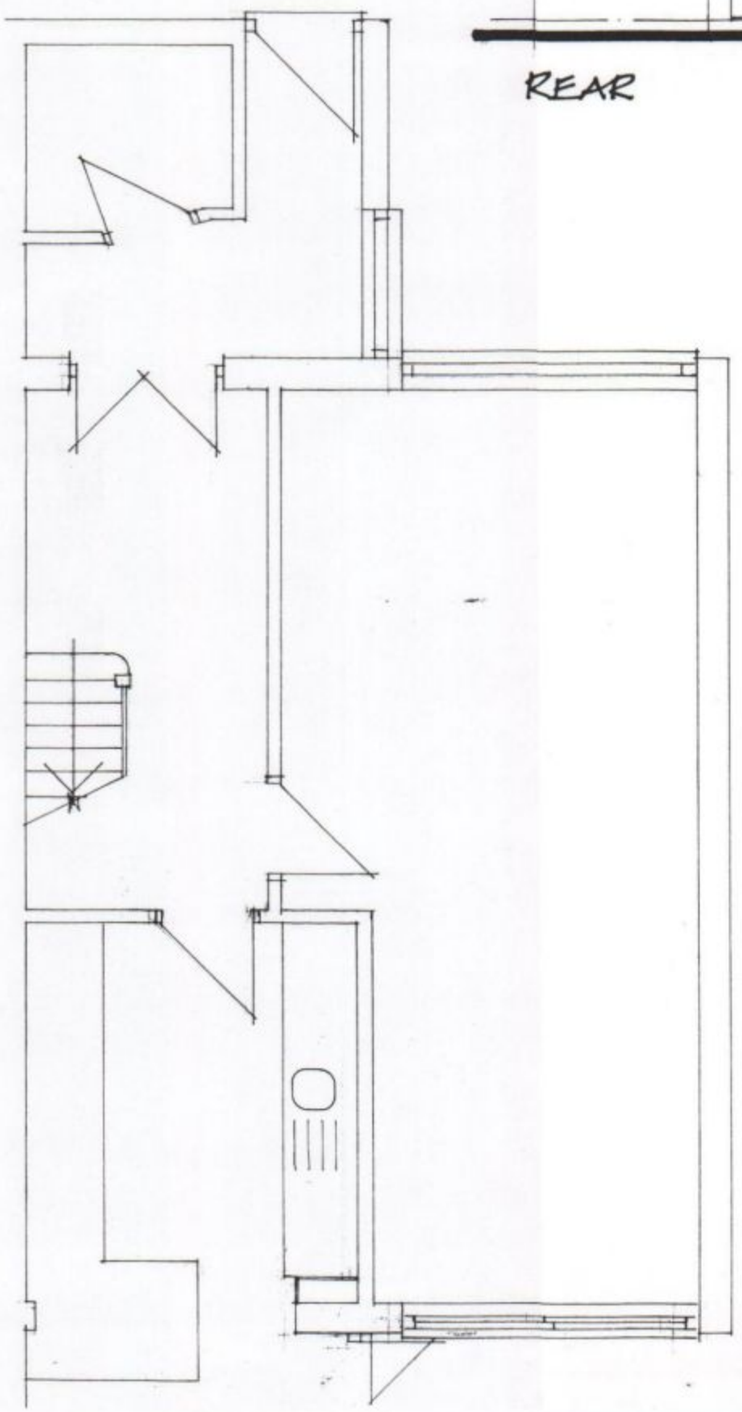

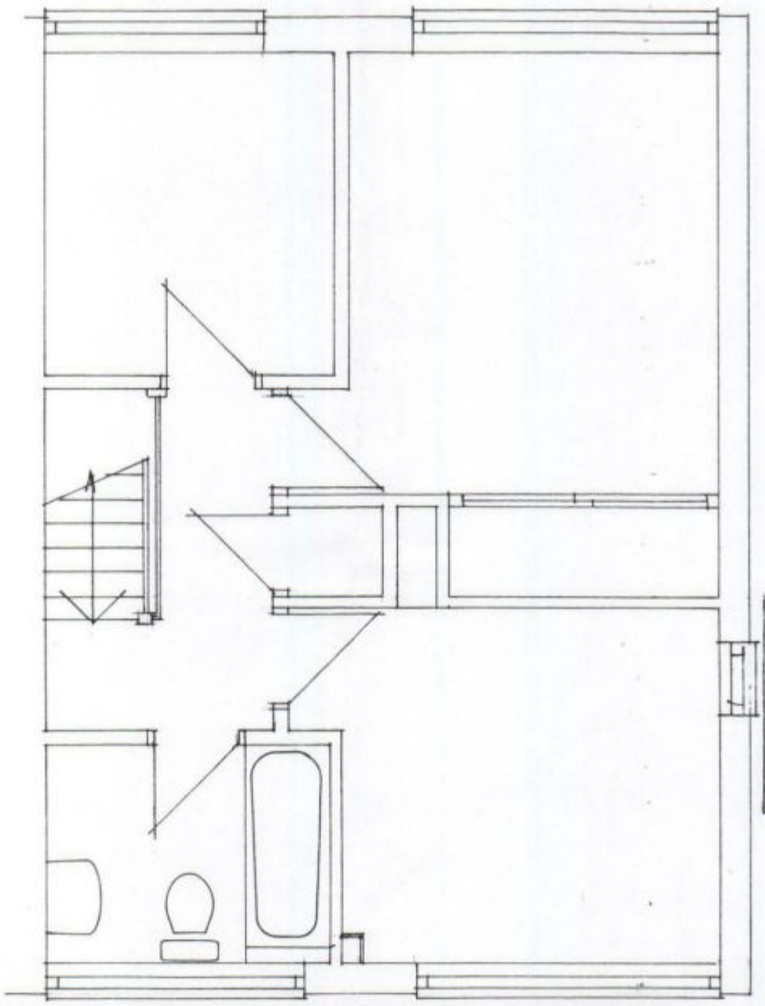

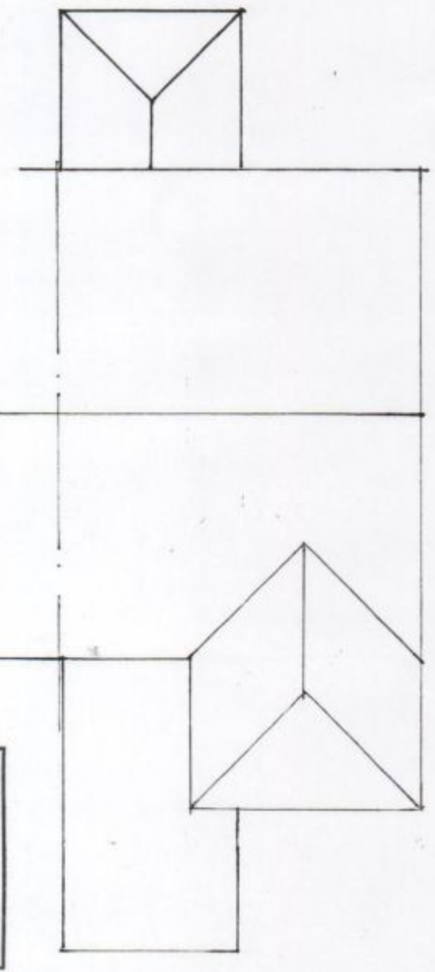

HAVANT BOROUGH COUNCIL
16 NOV 2011
RECEIVED

PROPOSED ROOF PLAN 1:100

EXISTING ELEVATIONS + PROP. ROOF