




SOUTH ELEVATION

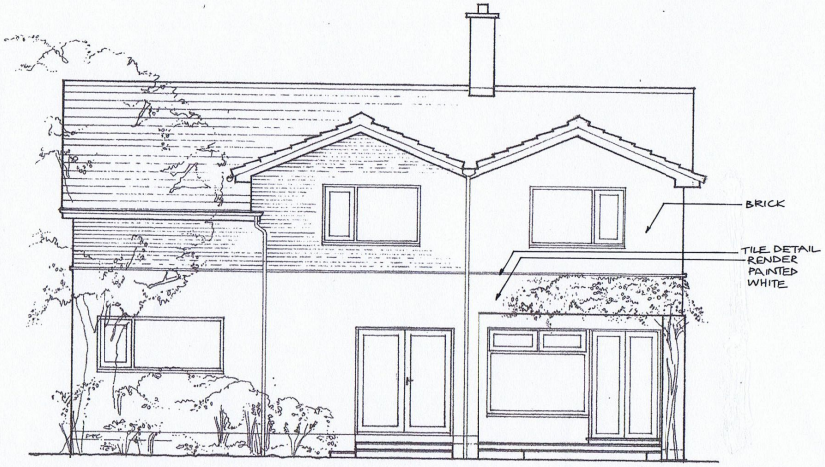

NORTH ELEVATION

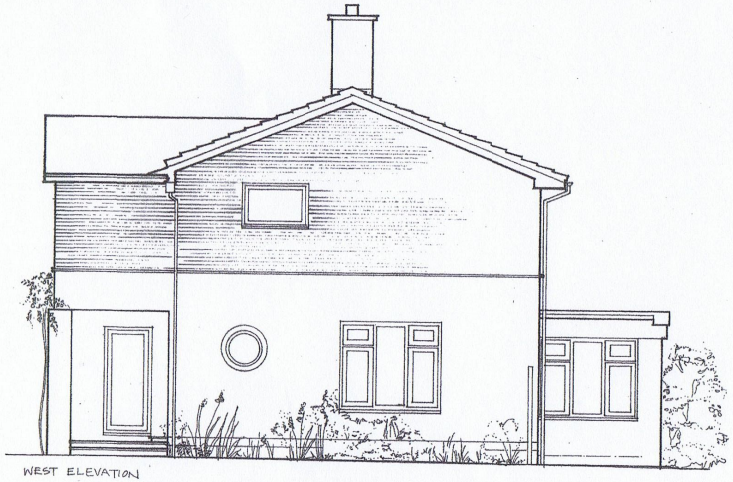

WEST ELEVATION

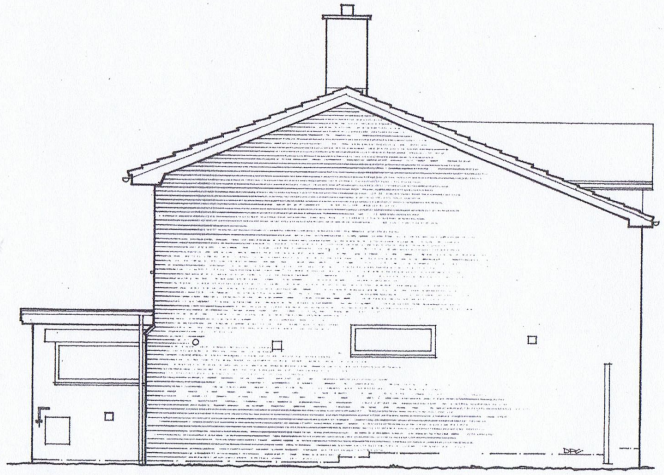

EAST ELEVATION

0 1 2 3 4 5

SCALE 1:100 @ A3

General Notes

No.	Revision/Issue	Date

Existing Elevations

Bonnington Architects Limited
3 New Foresters Cottages
Isington
Hampshire GU34 4PS

Telephone 01420 23264

Project: Creek Cottage, 13a Salterns Lane

Date: 18th November 2011

Scale: 1:100

Drawing No. CC/02